
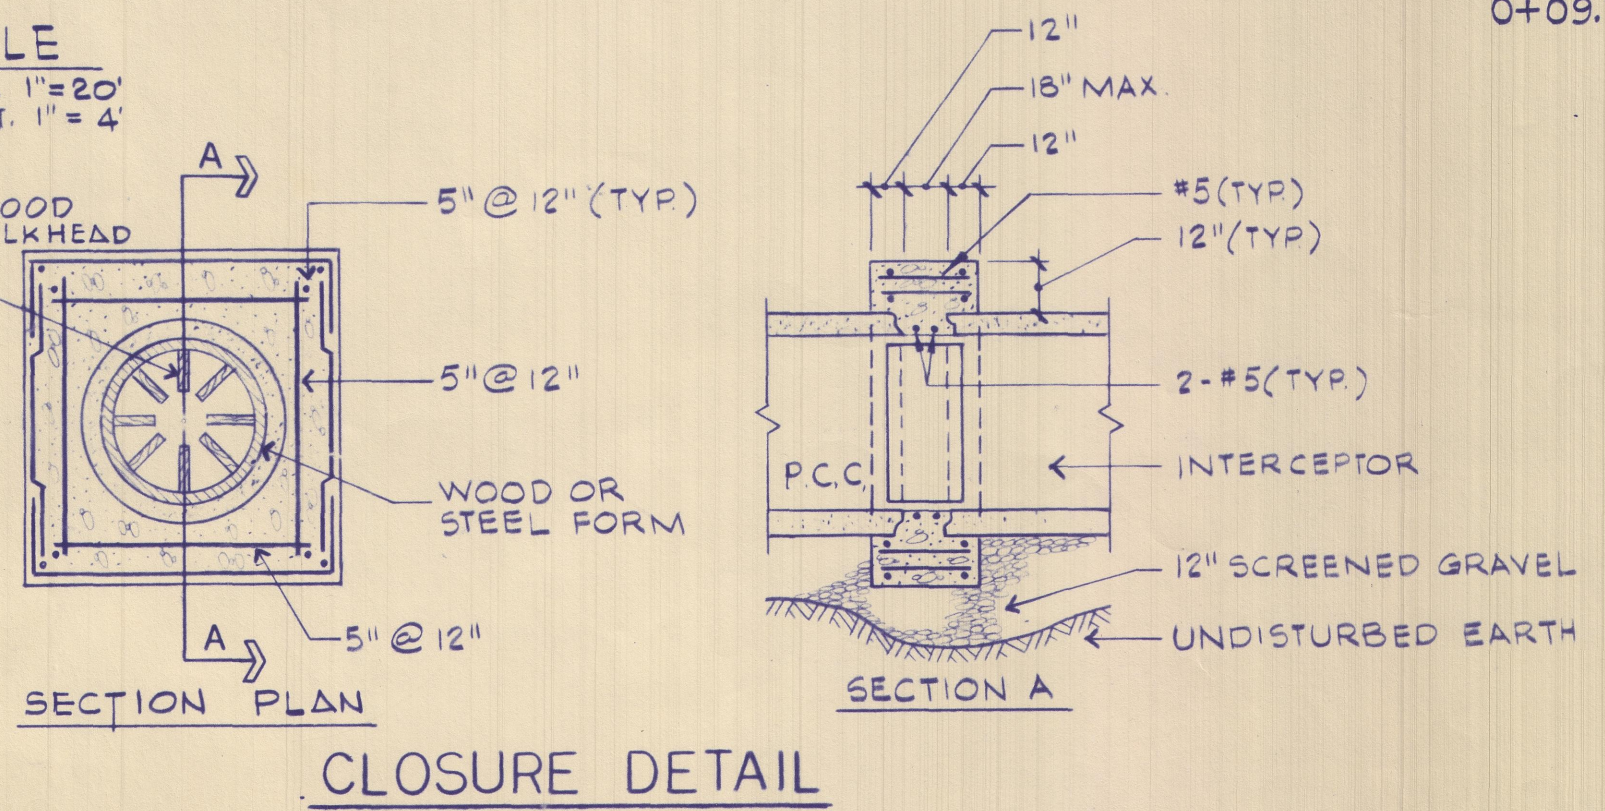
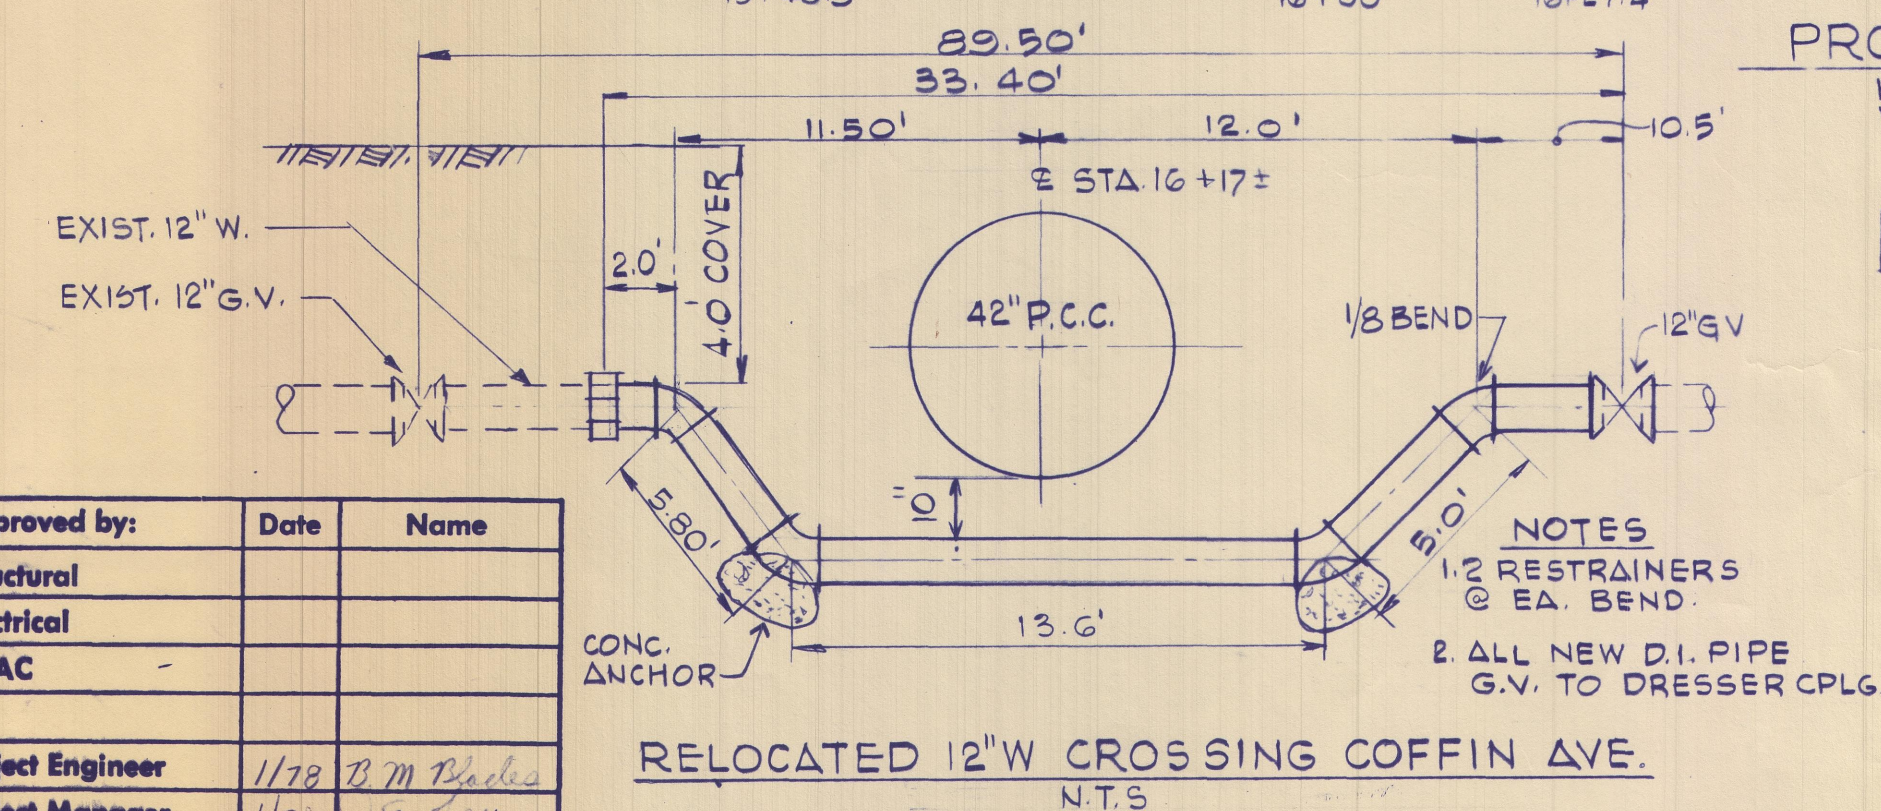
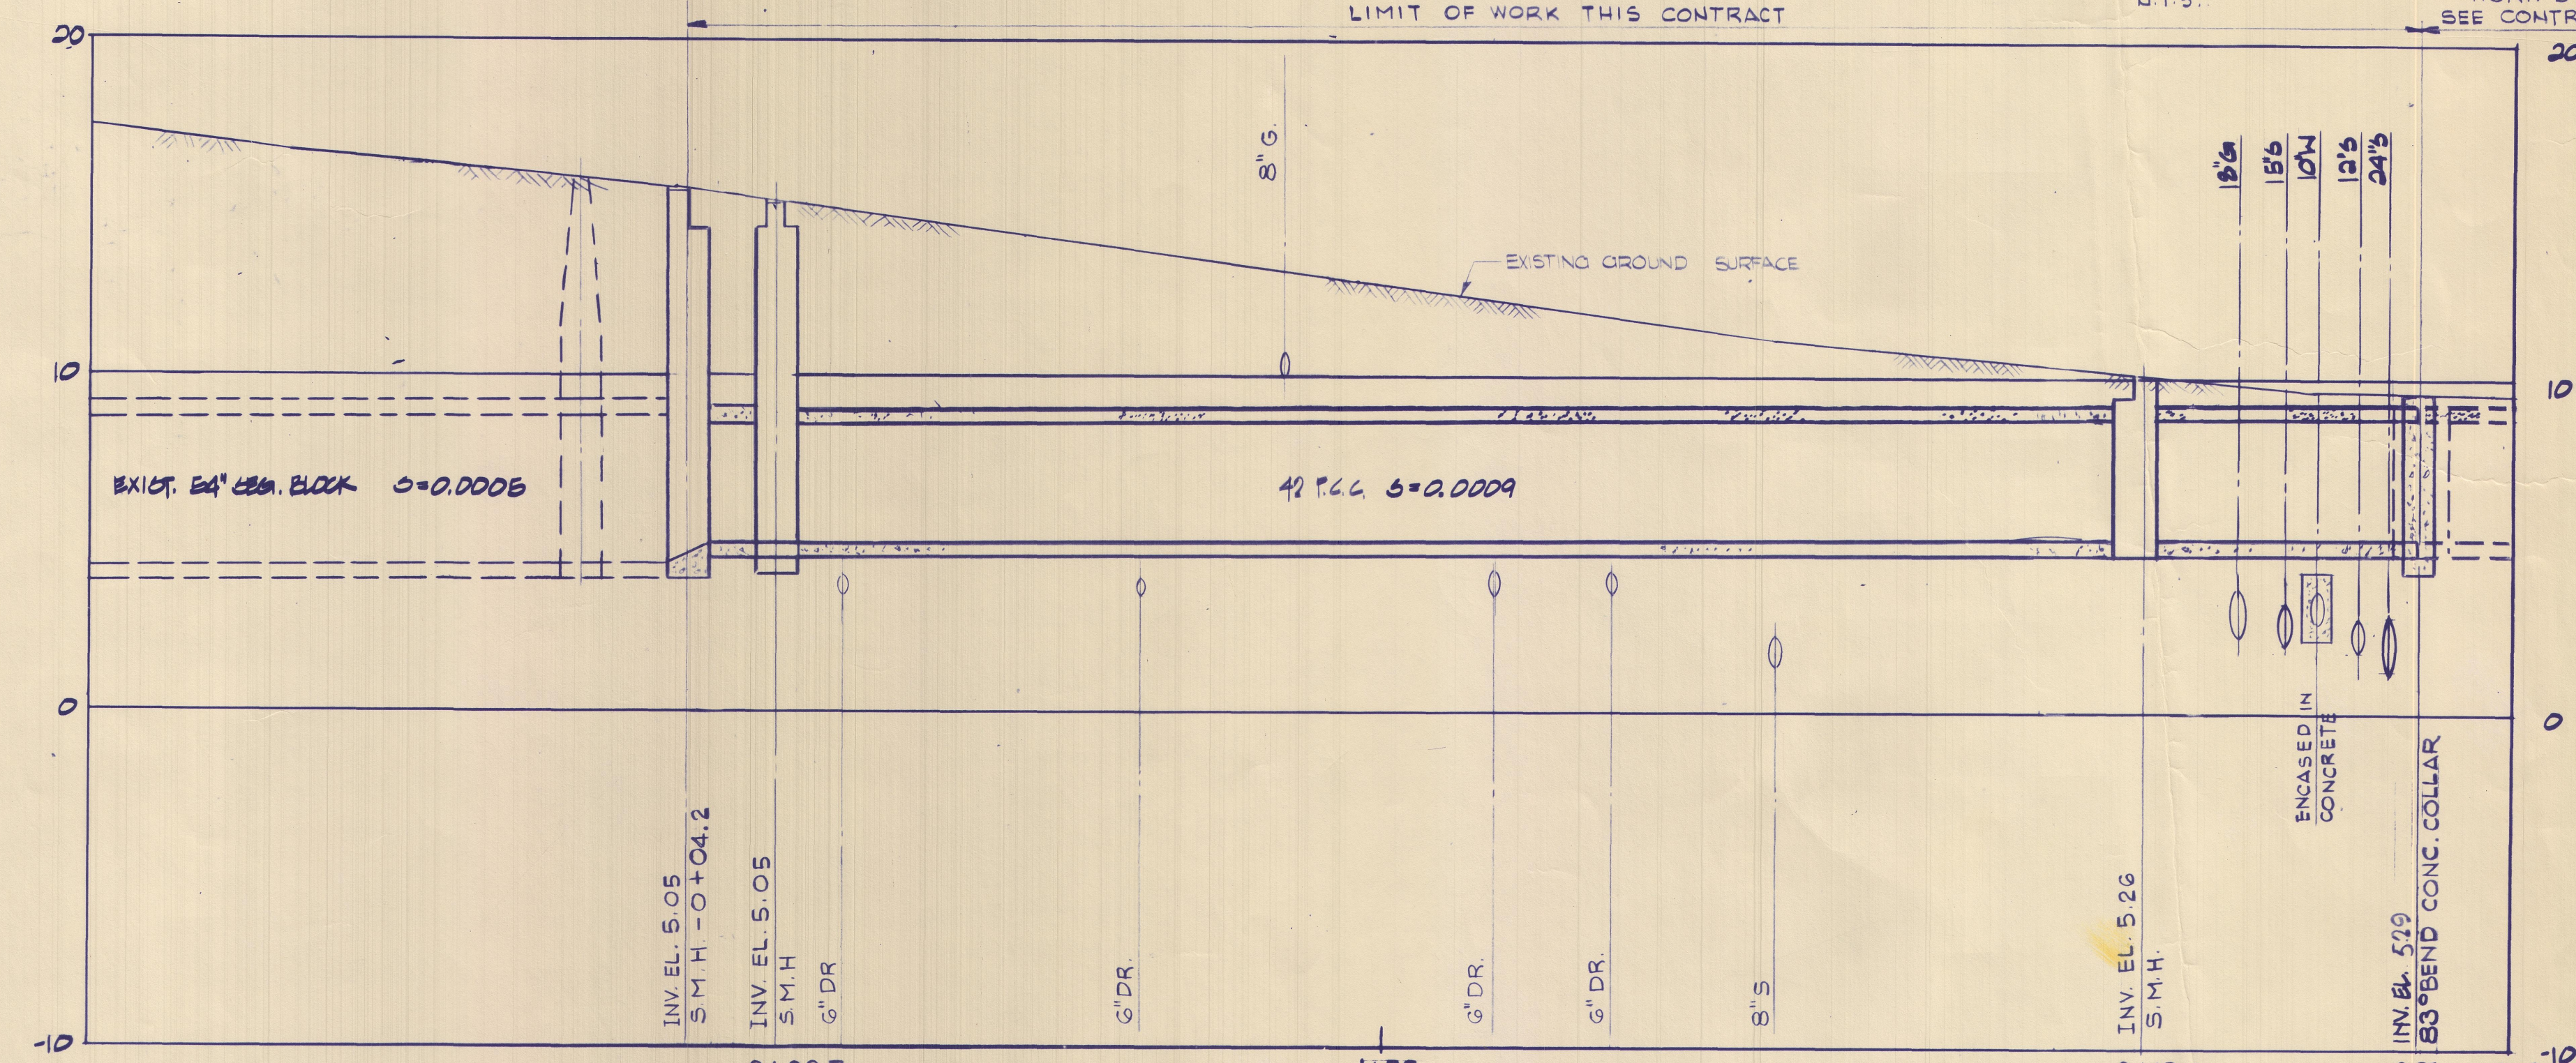
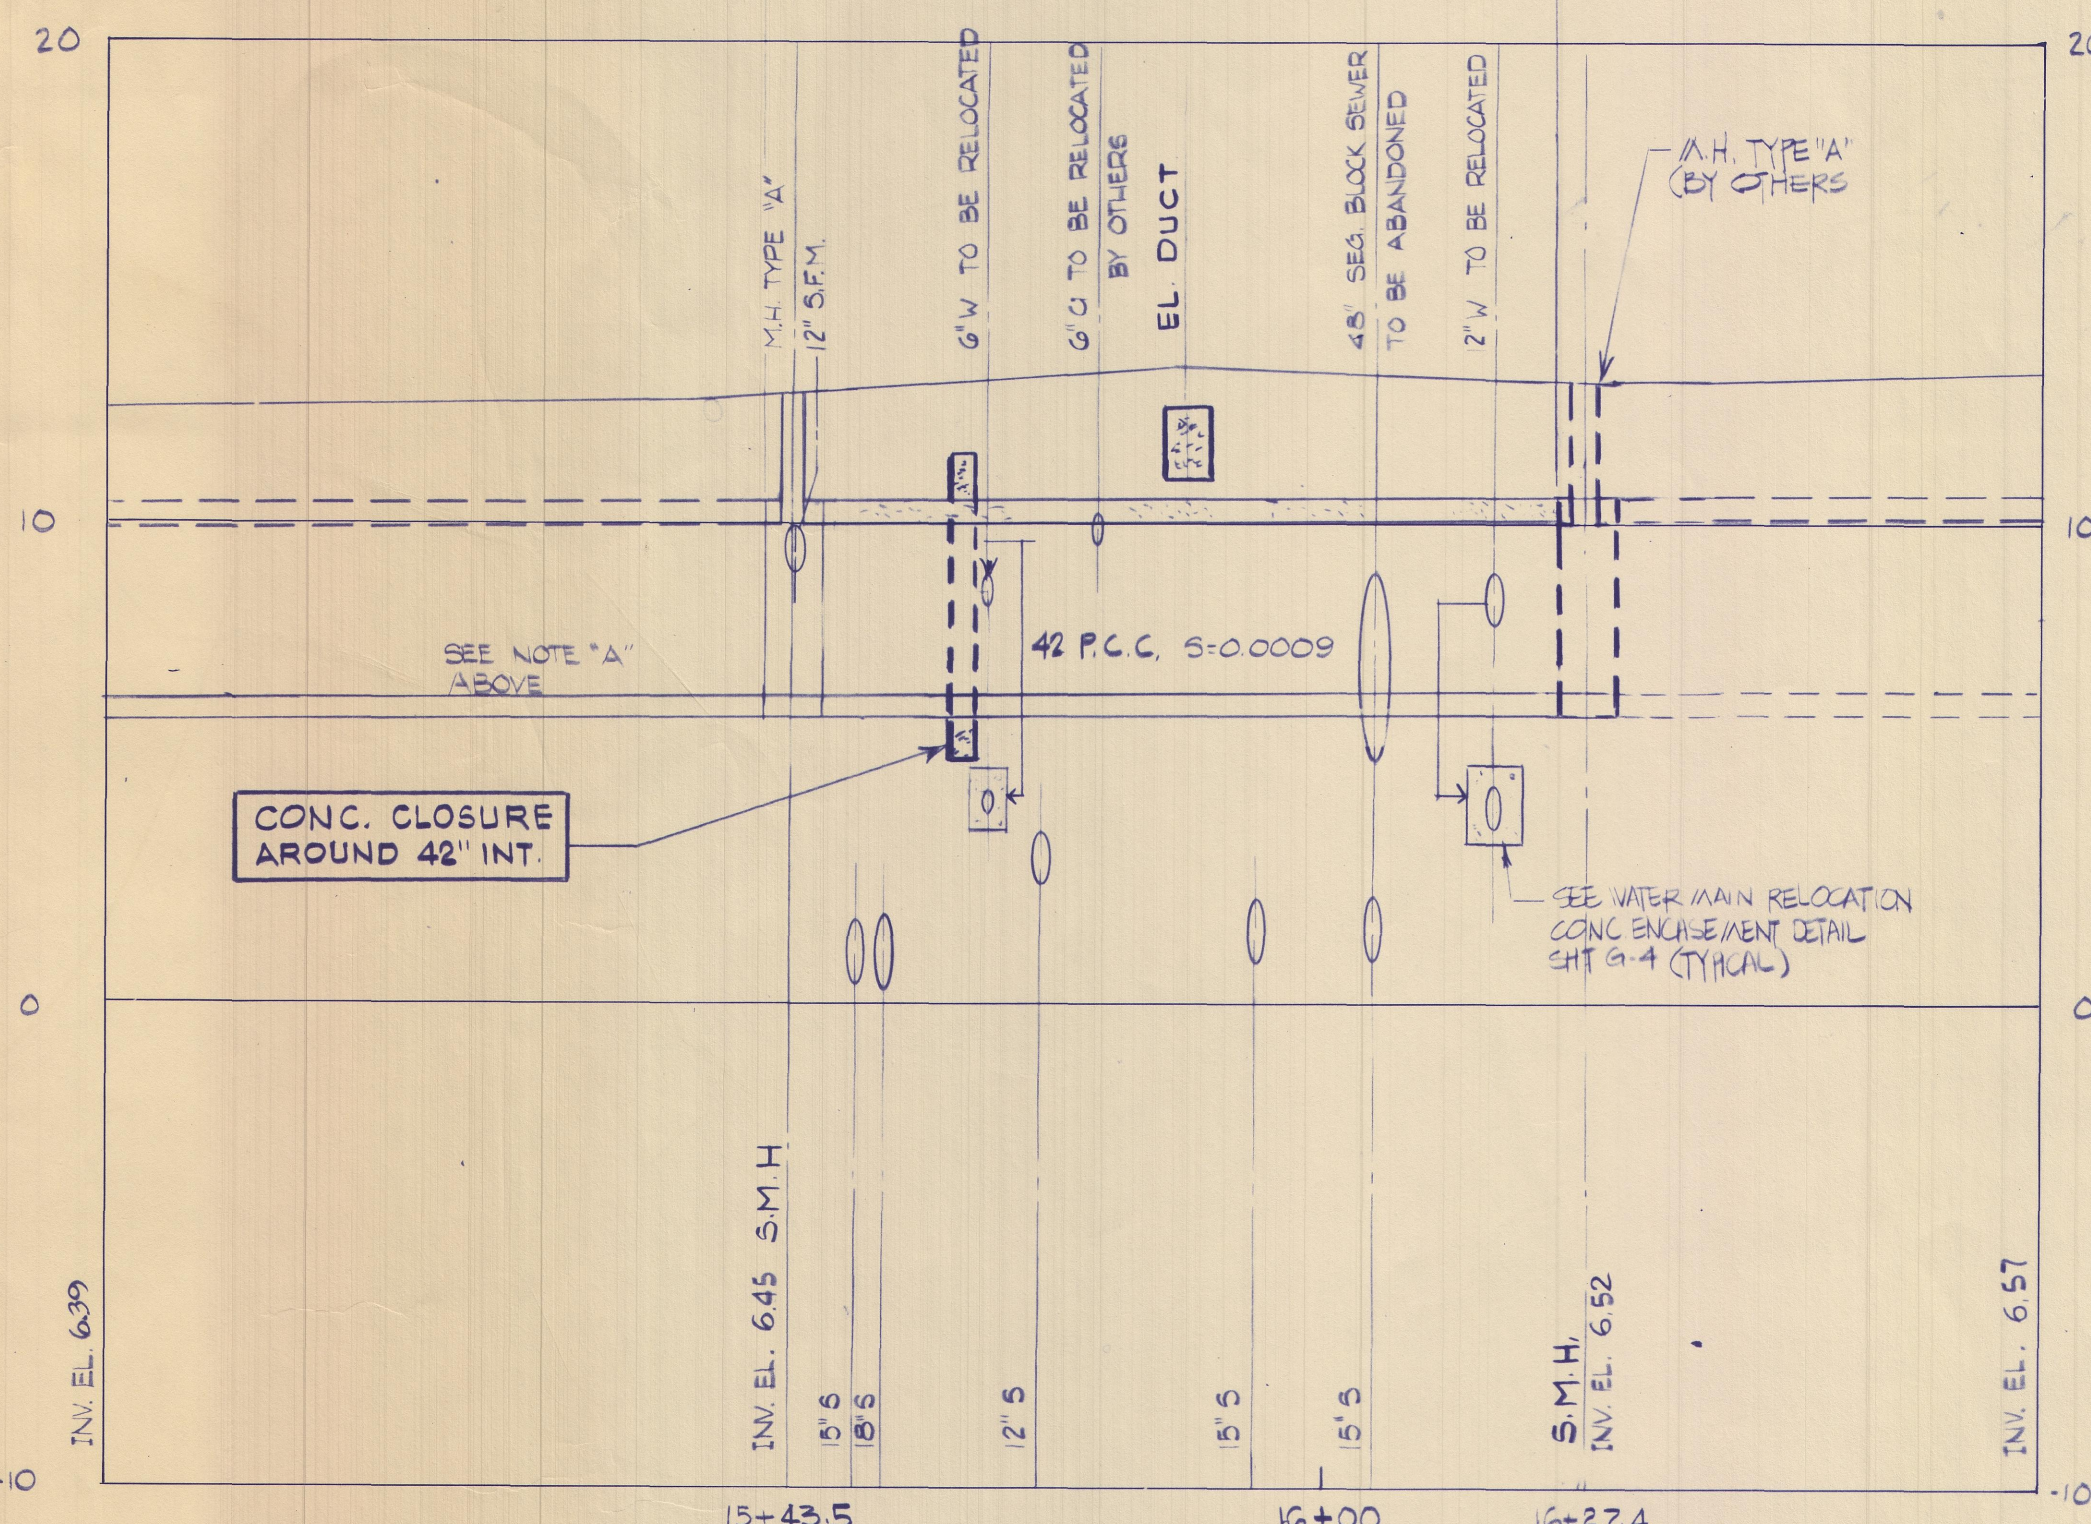
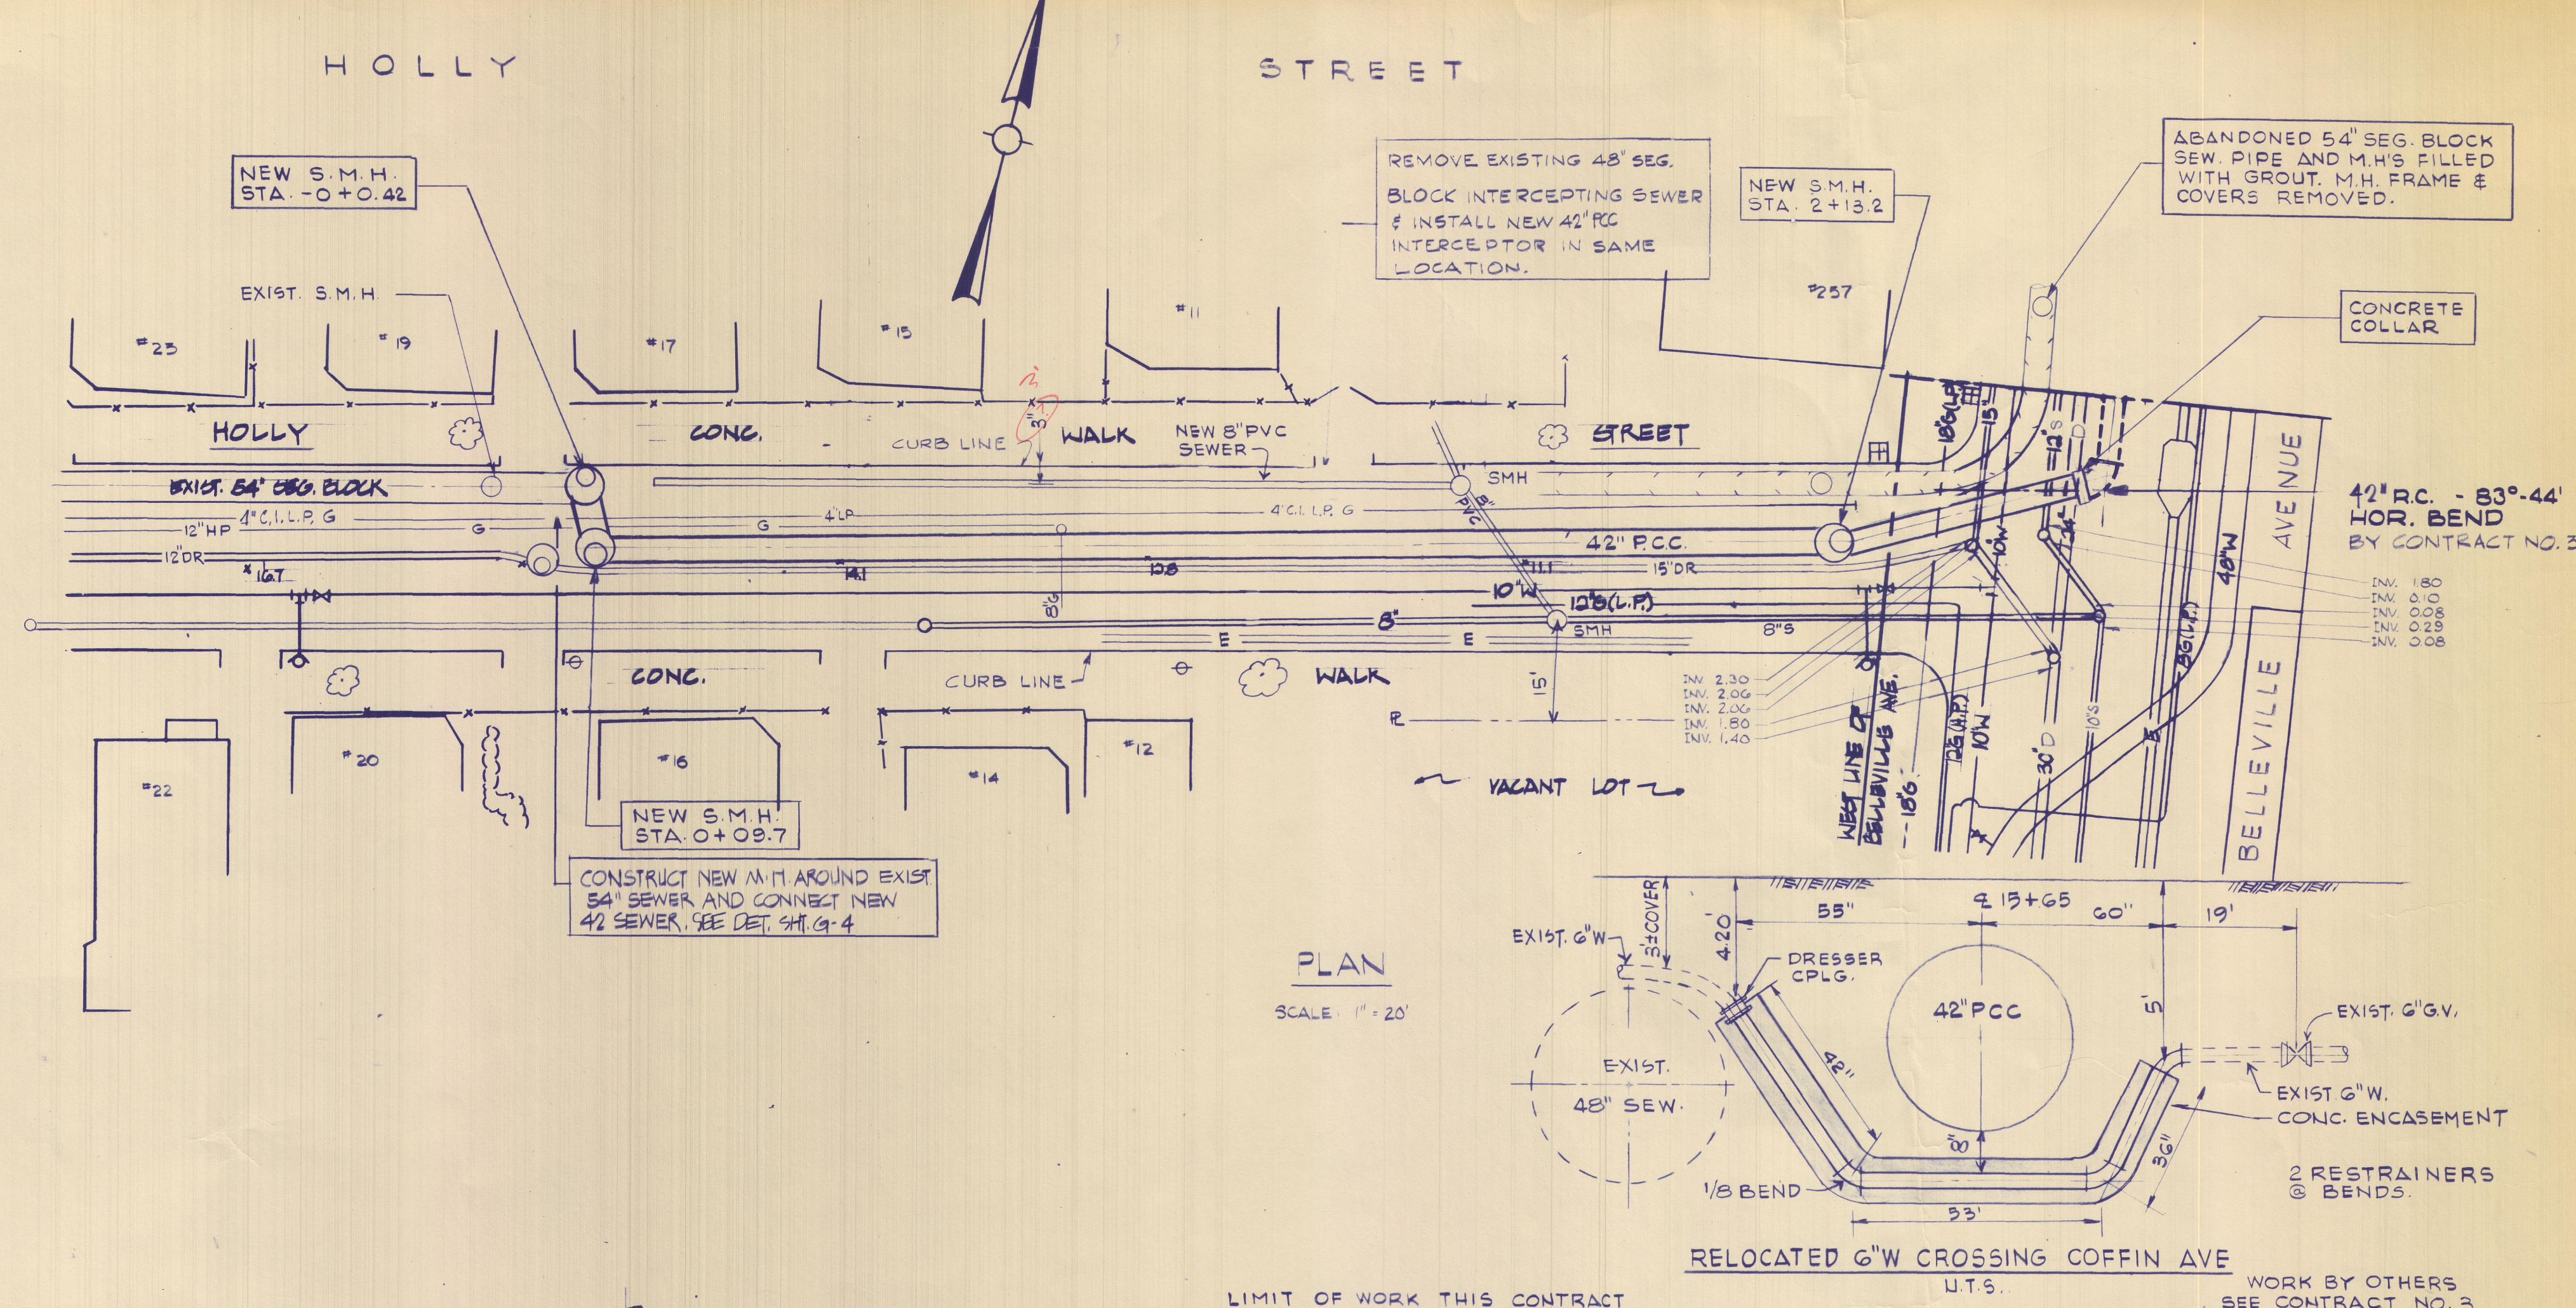


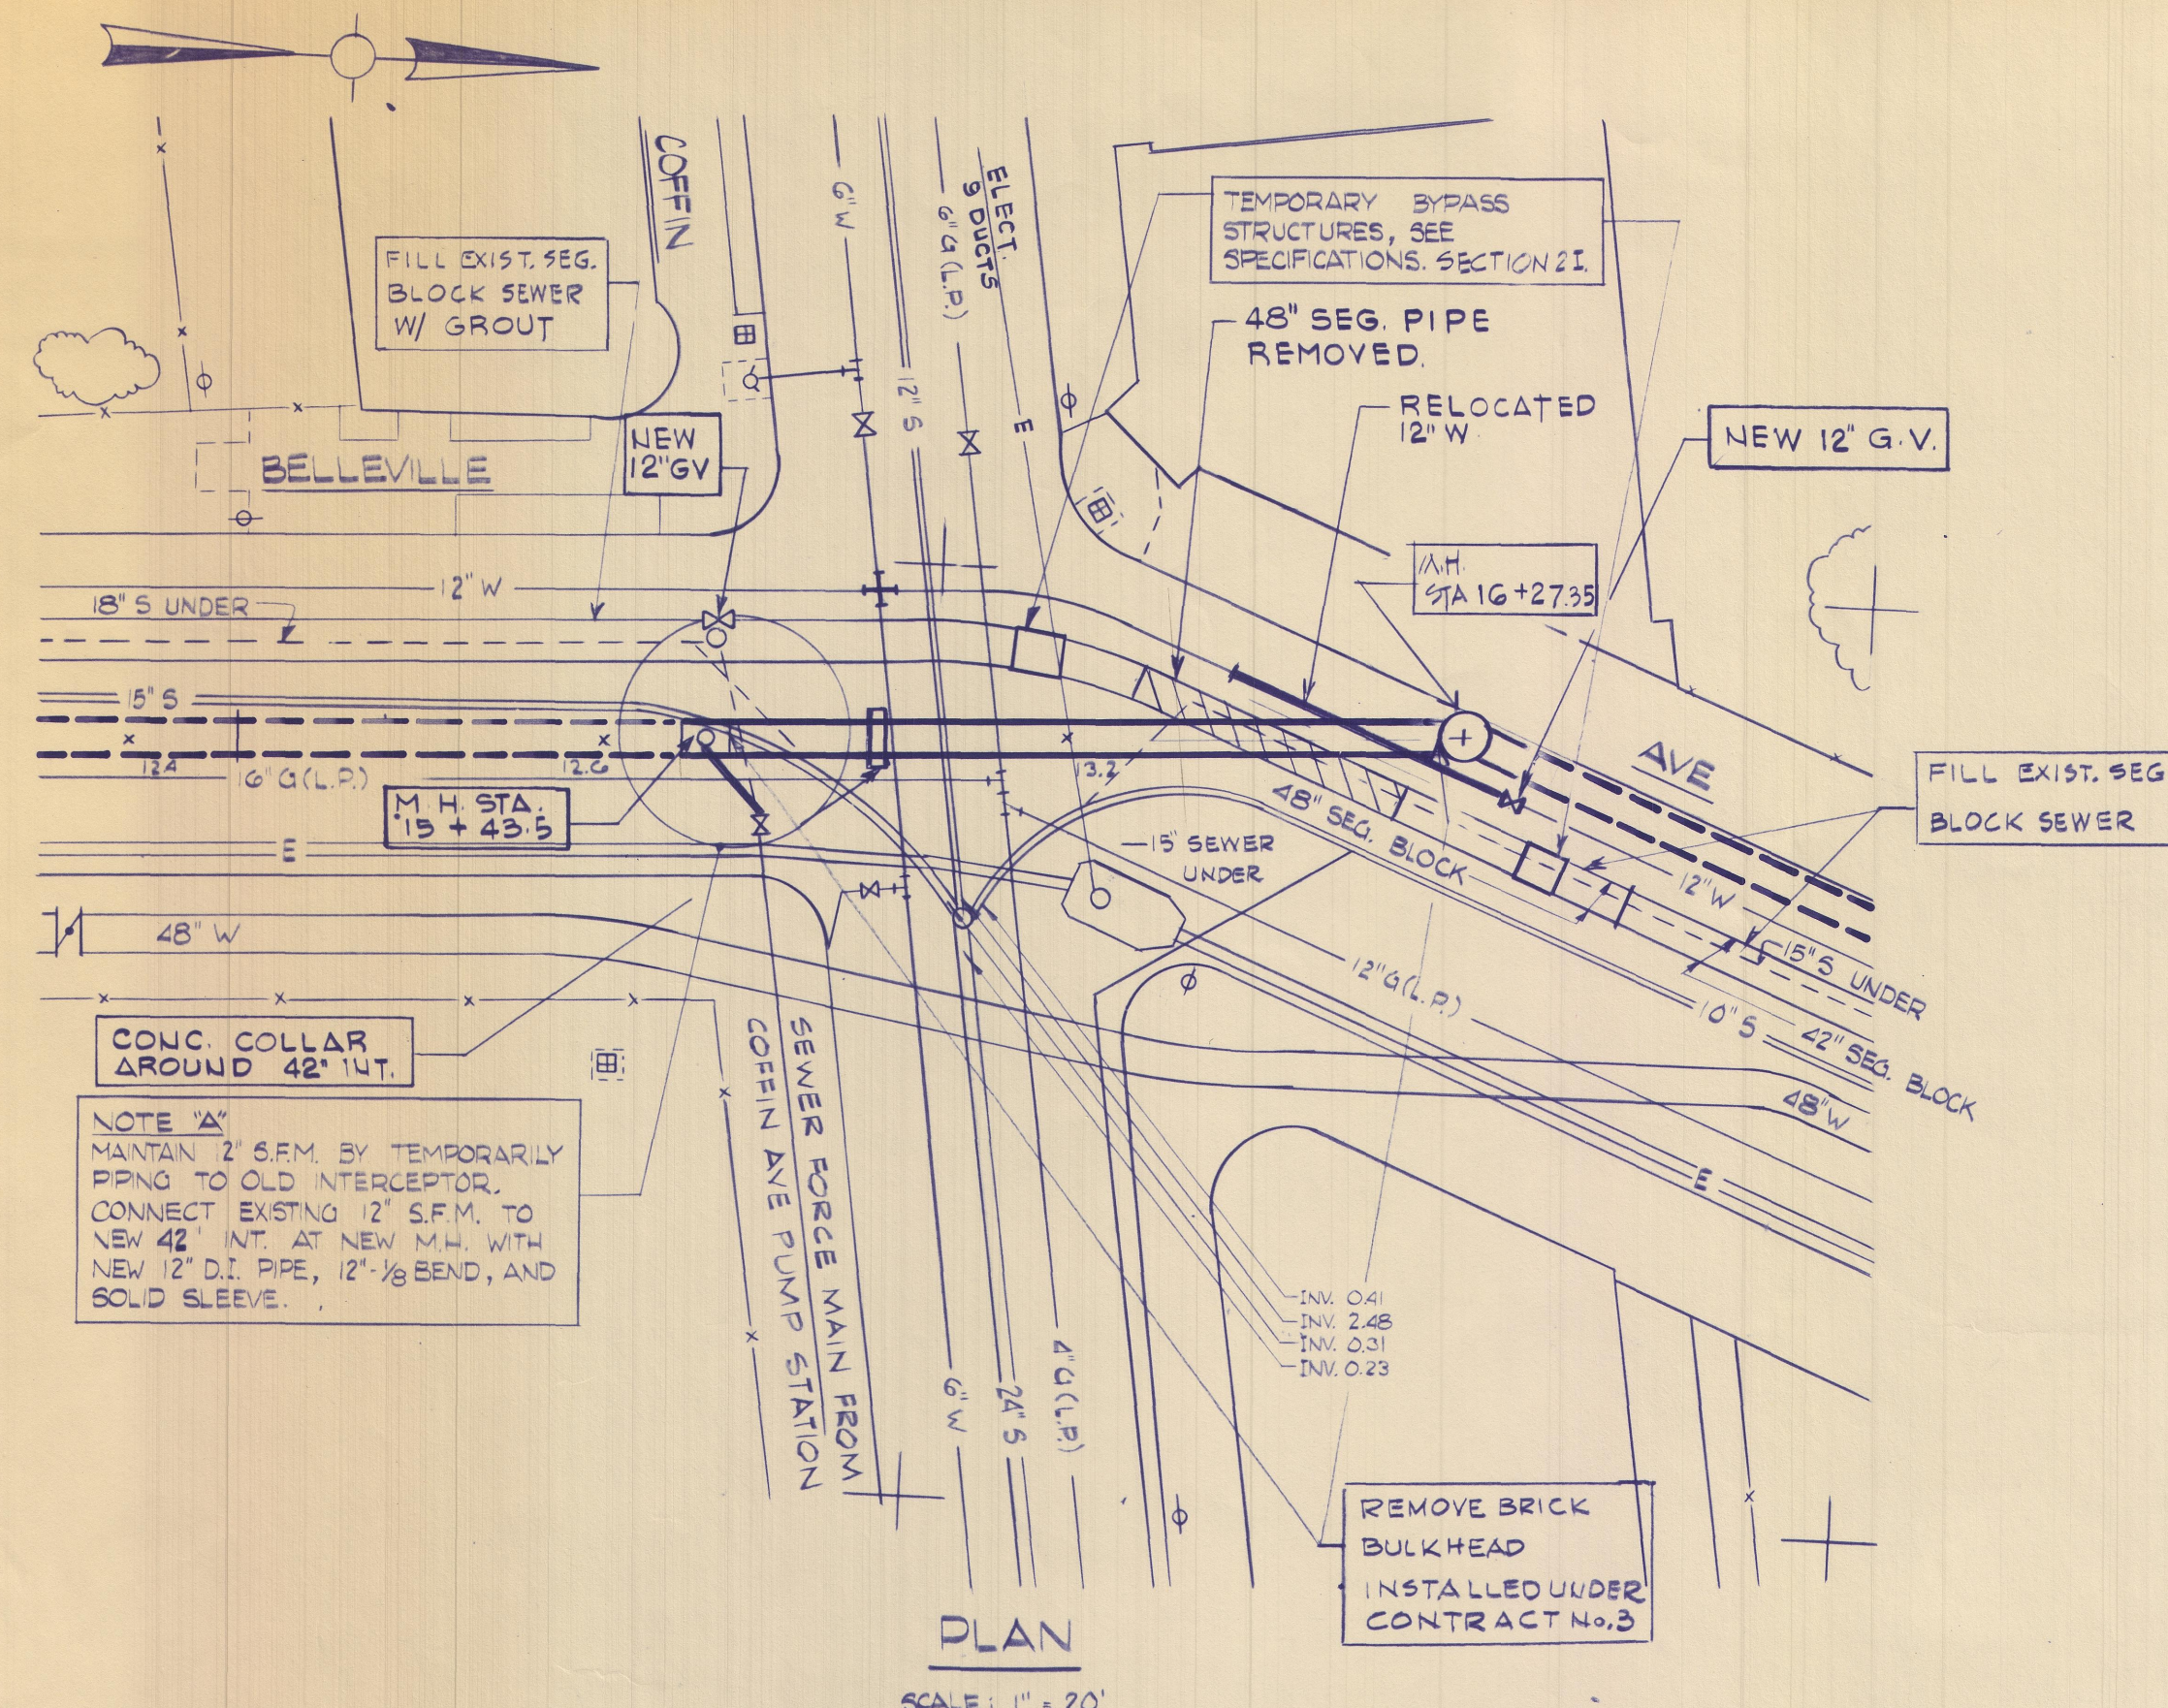


Approved by:	Date	Name
Structural		
Electrical		
HVAC		
Project Engineer	11/22/87	D. M. B. B.
Project Manager	11/22/87	J. C. B.

RELOCATED 12" W CROSSING COFFIN AVE.
N.T.S.

CLOSURE DETAIL

PROFILE
SCALE: HOR. 1" = 20'
VERT. 1" = 4'

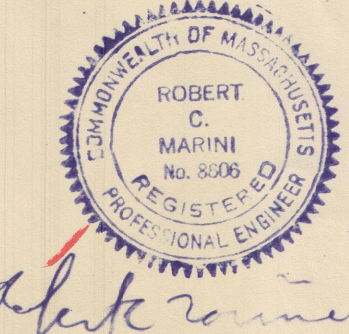

Date	Ch'd.	Revision
11/22/87	EMB	
11/22/87	WJH	
11/22/87	RJR	
11/22/87	EMB	

CITY OF NEW BEDFORD, MASSACHUSETTS
DEPARTMENT OF PUBLIC WORKS
WATER POLLUTION ABATEMENT FACILITIES
BELLEVILLE AVENUE WASTEWATER PUMPING STATION
PROJECT NO. B-53, CONTRACT NO. 1

INTERCEPTOR PLANS AND PROFILES

CAMP DRESSER & McKEE Inc.
Consulting Engineers
Boston, Mass.

SHEET NO.
G-3
309-28508