

SERVICE 34114

NEW BEDFORD WATER WORKS
APPLICATION FOR SERVICE AND METER

NEW BEDFORD 1-5-2021

I HEREBY ACKNOWLEDGE the receipt of a copy of the Regulations prescribed in the Ordinance of the City, for the use of Water, and I request that the water may be furnished through a

inch meter at 43 Scribble St

at such rates as may from time to time be established by the City.

I hereby agree to pay promptly the bill for the Service pipe laid down for my premises, and to pay all dues for water, and I agree to conform to the said Regulations and to all provisions of the Water Ordinances, until written notice is given by me or my agent to cut off the supply.

* used as sewer-only was
no ~~water~~ water service was
connected. * TELEPHONE

Service laid Size and kind of pipe

From Sewer # 24896 pulled 10-5-2020 St.

Turned on Believed to Be on well Meter Set

Reading Location

Building rates P.D.S.A / 487 Paid

Cost of Service Paid Kenneth Koroski

MADEIRA CONSTRUCTION, INC.

508.509.7733
69 MAIN STREET
TAUNTON, MA 02780

WEBSTER BANK
WEBSTERONLINE.COM

4898

53-7023/2113

17-30-20

PAY TO THE
ORDER OF

CITY OF NEW BEDFORD

\$ 500.00

FIVE HUNDRED DOLLARS $\frac{00}{100}$

DOLLARS

MEMO

LOT 789

[Signature]

MP

⑈004898⑈ ⑆211370231⑆ 0043001645⑈

080971/12-04

Details on back.
Security Features Included.

DISPLAY PERMIT IN A CONSPICUOUS PLACE ON THE PREMISES



Commonwealth of Massachusetts

City of New Bedford

133 William Street New Bedford, MA 02740

WATER SERVICE PERMIT



Date: 12/9/2020

No. **W-20-26**

Permit Fee: \$500.00

Service Location: SS- AVERY ST

Owner Name: MADEIRA CONSTRUCTION INC

Owner Phone #: (508) 509-7733

Type of Occupancy: Residential

Type of Work: Water - Domestic New 3/4"

Work Description: WATER SERVICE#
P.130B
L.789

AVERY ST ss 125 E X CHURCH ST

PRIVATE WAY DOES NOT NEED TO BE BONDED

Permit

Call Phone: (781) 942-9077 For Inspection

SERVICE 34103
SEWER 24904

NEW BEDFORD WATER WORKS

APPLICATION FOR SERVICE AND METER

NEW BEDFORD 11.2.2021

I HEREBY ACKNOWLEDGE the receipt of a copy of the Regulations prescribed in the Ordinance of the City, for the use of Water, and I request that the water may be furnished through a

3/4 inch copper meter at Avery St (ss) 125 E x Church St

at such rates as may from time to time be established by the City.

I hereby agree to pay promptly the bill for the Service pipe laid down for my premises, and to pay all dues for water, and I agree to conform to the said Regulations and to all provisions of the Water Ordinances, until written notice is given by me or my agent to cut off the supply.

P: 130

SEWER # 24904

L: 789

TELEPHONE 508-509-7733

See Attach For signed copy
CARLOS MADRUGA
69 MAIN ST. TAUNTON MA 01905

Service laid Single Family Size and kind of pipe

From Private way contractor does NOT need to St.

Turned on be Banded trench Meter Set

Reading Permit Needed Location

Building rates Paid

Cost of Service check # 4898 Paid

SERVICE 34103
Sewer 24904

EXP 1103-2021
NEW BEDFORD WATER WORKS
APPLICATION FOR SERVICE AND METER
NEW BEDFORD 11.7.2021

I HEREBY ACKNOWLEDGE the receipt of a copy of the Regulations prescribed in the Ordinance of the City, for the use of Water, and I request that the water may be furnished through a

$\frac{3}{4}$ inch copper meter at Avery St (SS) 125 E x Church St.

at such rates as may from time to time be established by the City.

I hereby agree to pay promptly the bill for the Service pipe laid down for my premises, and to pay all dues for water, and I agree to conform to the said Regulations and to all provisions of the Water Ordinances, until written notice is given by me or my agent to cut off the supply.

P: 130 Sewer # 24904

L: 789

TELEPHONE 508-509-7733 Carlos Madeira
69 MAIN ST Tauton MA 0270

Service laid Single Family Size and kind of pipe
From Private way Contractor does NOT Need to St.

Turned on be Bunched Trench Meter Set

Reading Permit Needed Location

Building rates Paid

Cost of Service check # 4883 4898 Paid

31-727

SERVICE 34103
Sewer 24904

EXP 11/03/2024
NEW BEDFORD WATER WORKS

APPLICATION FOR SERVICE AND METER

NEW BEDFORD 11.2.2024

I HEREBY ACKNOWLEDGE the receipt of a copy of the Regulations prescribed in the Ordinance of the City, for the use of Water, and I request that the water may be furnished through a

3/4 inch copper meter at Avery St (ss) 125 E x Church St

at such rates as may from time to time be established by the City.

I hereby agree to pay promptly the bill for the Service pipe laid down for my premises, and to pay all dues for water, and I agree to conform to the said Regulations and to all provisions of the Water Ordinances, until written notice is given by me or my agent to cut off the supply.

P: 130 Sewer 24904

L: 789

TELEPHONE 508-509-7733

Carlus Mackin
69 MON ST Tauton MA 01970

Service laid Single Family Size and kind of pipe

From Private way contractor does not need to St.




Turned on be Bonded trench Meter Set

Reading Permit Needed Location

Building rates Paid

Cost of Service chuck-H 4836 4838 Paid

31-727

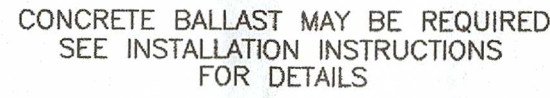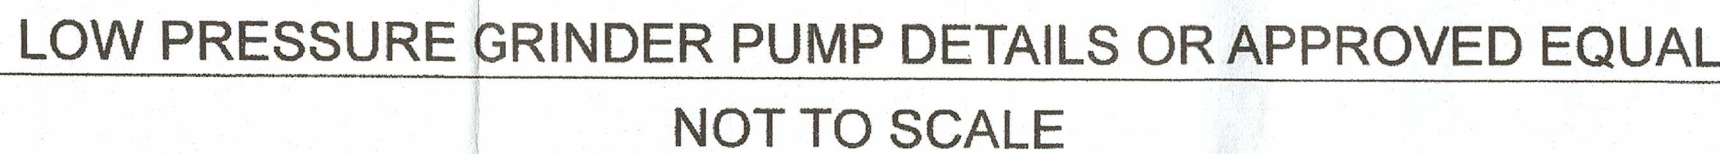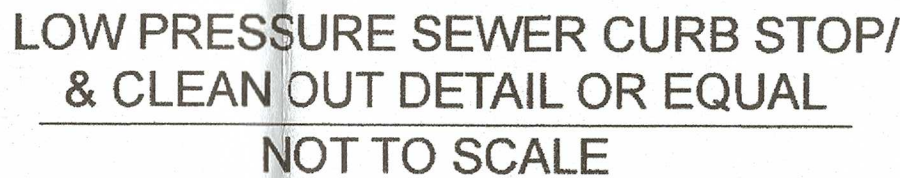

THEREFORE:

$148 \text{ Sq.Ft.} \times 1.25''/12 \text{ inches per foot} = 148.75 \text{ Cu.Ft.}$
 $14' \text{ Cu.Ft.} / 31 \text{ Cu.Ft./chamber} = 5 \text{ Chamber}$

8/1/19	PER DPI COMMENTS	KJS
DATE	REVISION	BY
DATE: 3/13/2019	DESIGNED BY: KJS	
SCALE: AS NOTED	CHECKED BY:	
DRAWN BY: KJS	JOB No: 17-093	