DRAIN

Shawmut Ave. E.S.
S. of Coggeshall St.

Permit No. #17136-57

Enters Shawmut Ave. Sewer

Drain Plot No.

From Property of Gilbert Martin

Plotted

BRADBURY-WARING, INC.

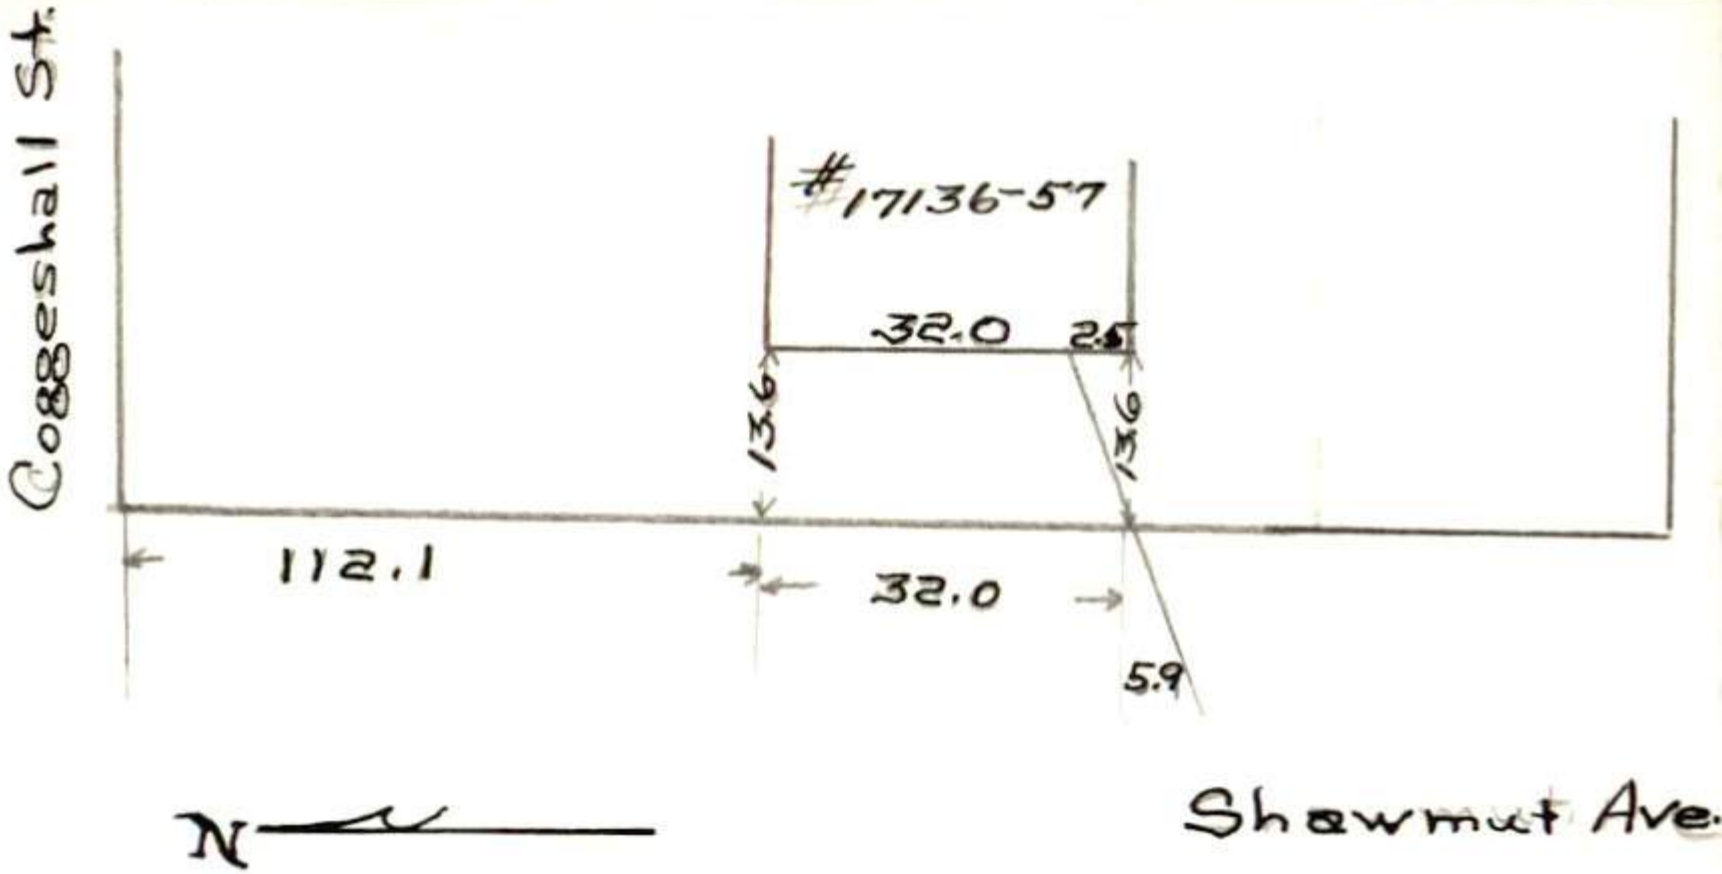
Coggeshall St.
#17136-57
32.0
2.5
13.6
13.6
112.1
32.0
5.9
N
Shawmut Ave.