DRAIN

Permit No. 17949-62

ASHLEY BLVD. W.S.
South of Dutton St.

Enters Ashley Blvd. Sewer

Drain Plot No. 188

From Property of MOTTA

BRADBURY-WARING, INC.

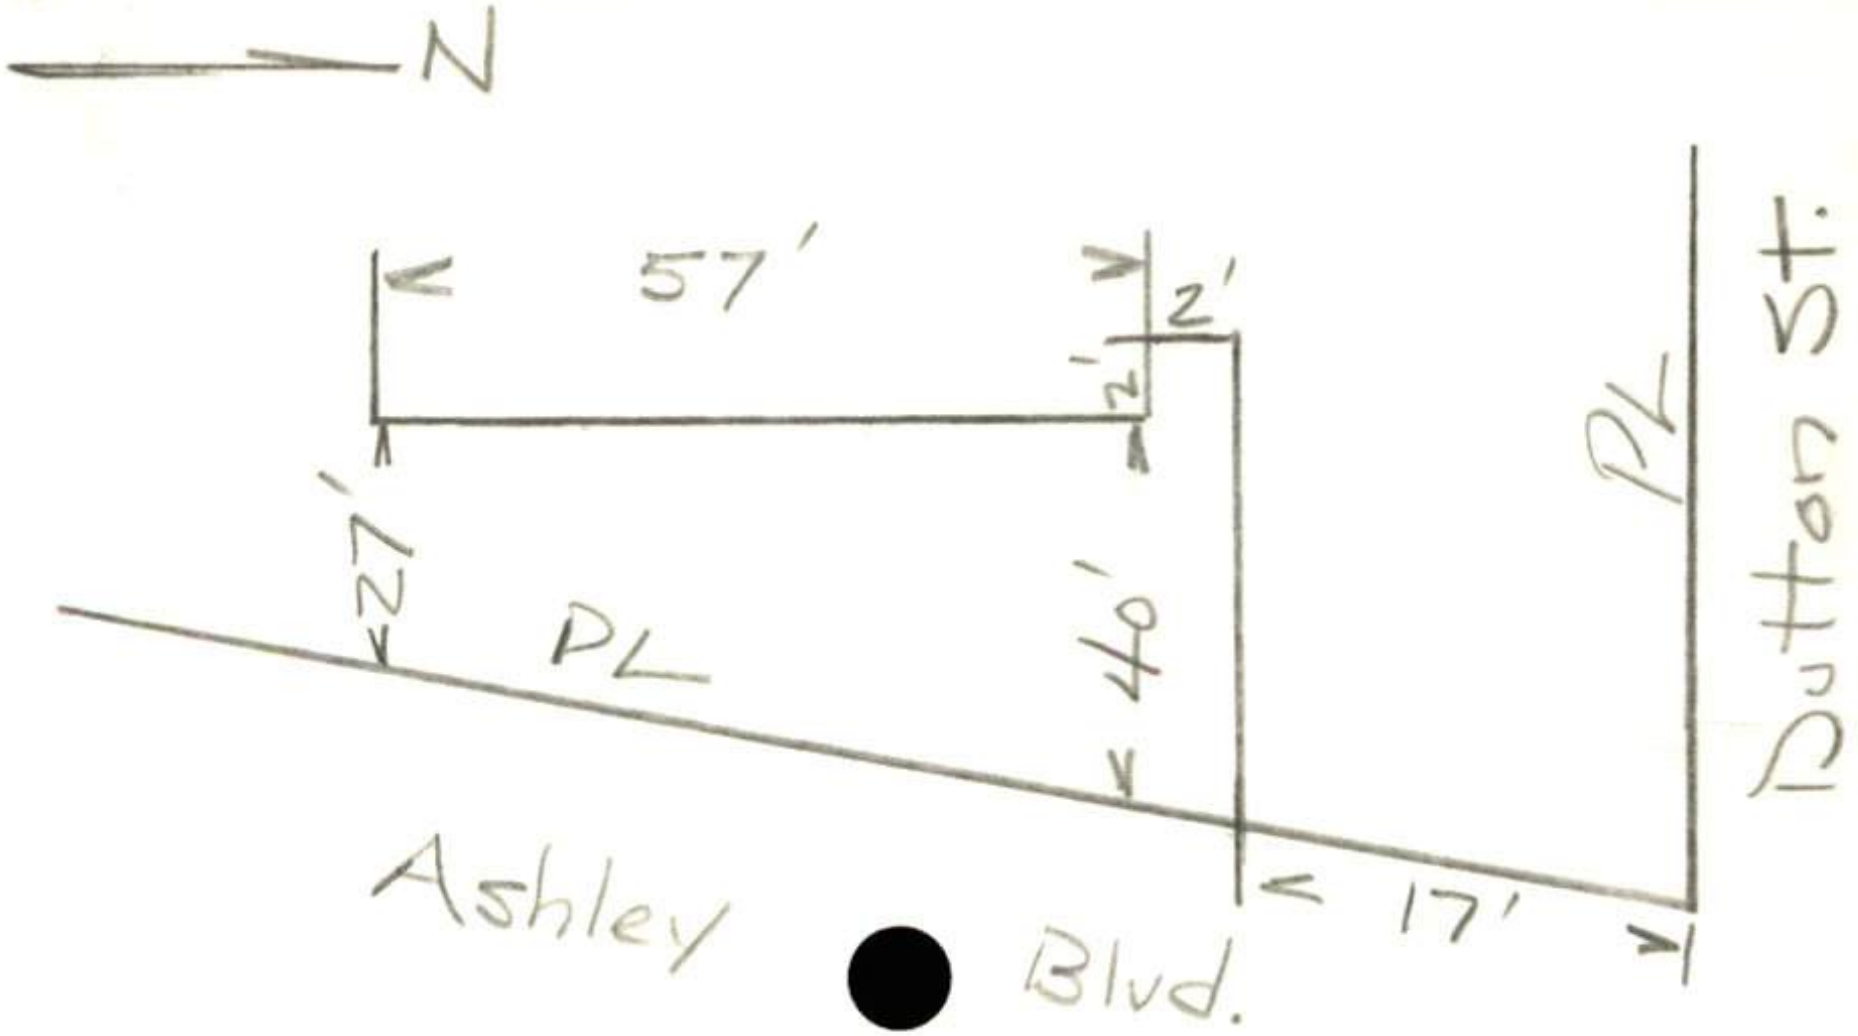
N
57'
2'
2'
27'
27'
PL
40'
PL
Dutton St.
Ashley
Blvd.
17'