DRAIN

#63

PAMELA DRIVE. (N.S.)

230'± EAST OF CARRIAGE DR.

Permit No. 20764-83

Enters PAMELA DR.

Drain Plot No. 102-B - 102-A-

From Property of

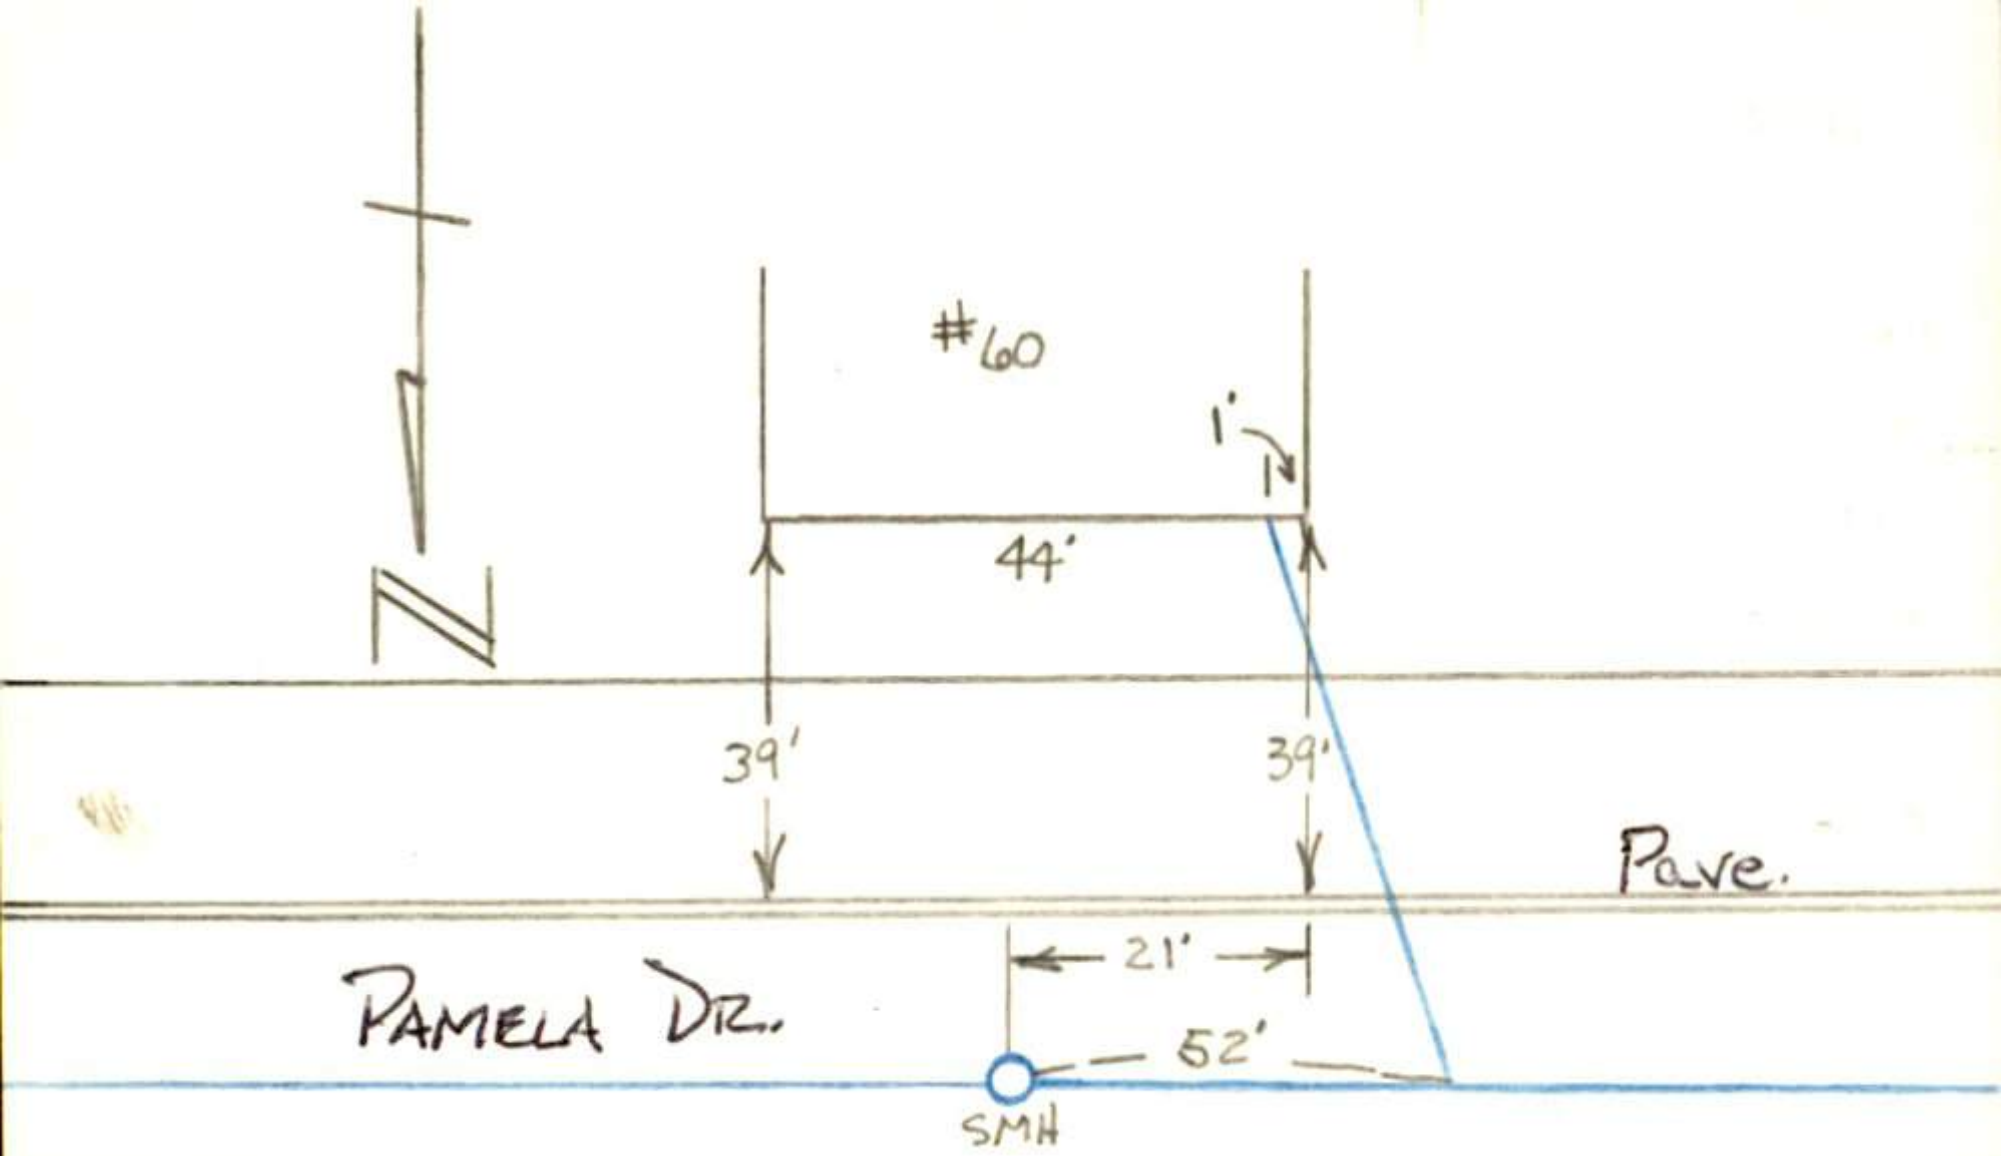
N
#60
1'
44'
39'
39'
Pave.
PAMELA DR.
21'
52'
SMH