DRAIN

1401
BRALEY RD.

ANGELICA AVENUE EAST

(N.S.) 79'± EAST OF BRALEY RD.

Permit No. 21703-88

Enters BRALEY RD. (SEWER)

Drain Plot No. 214

From Property of DOWNEY GROUP

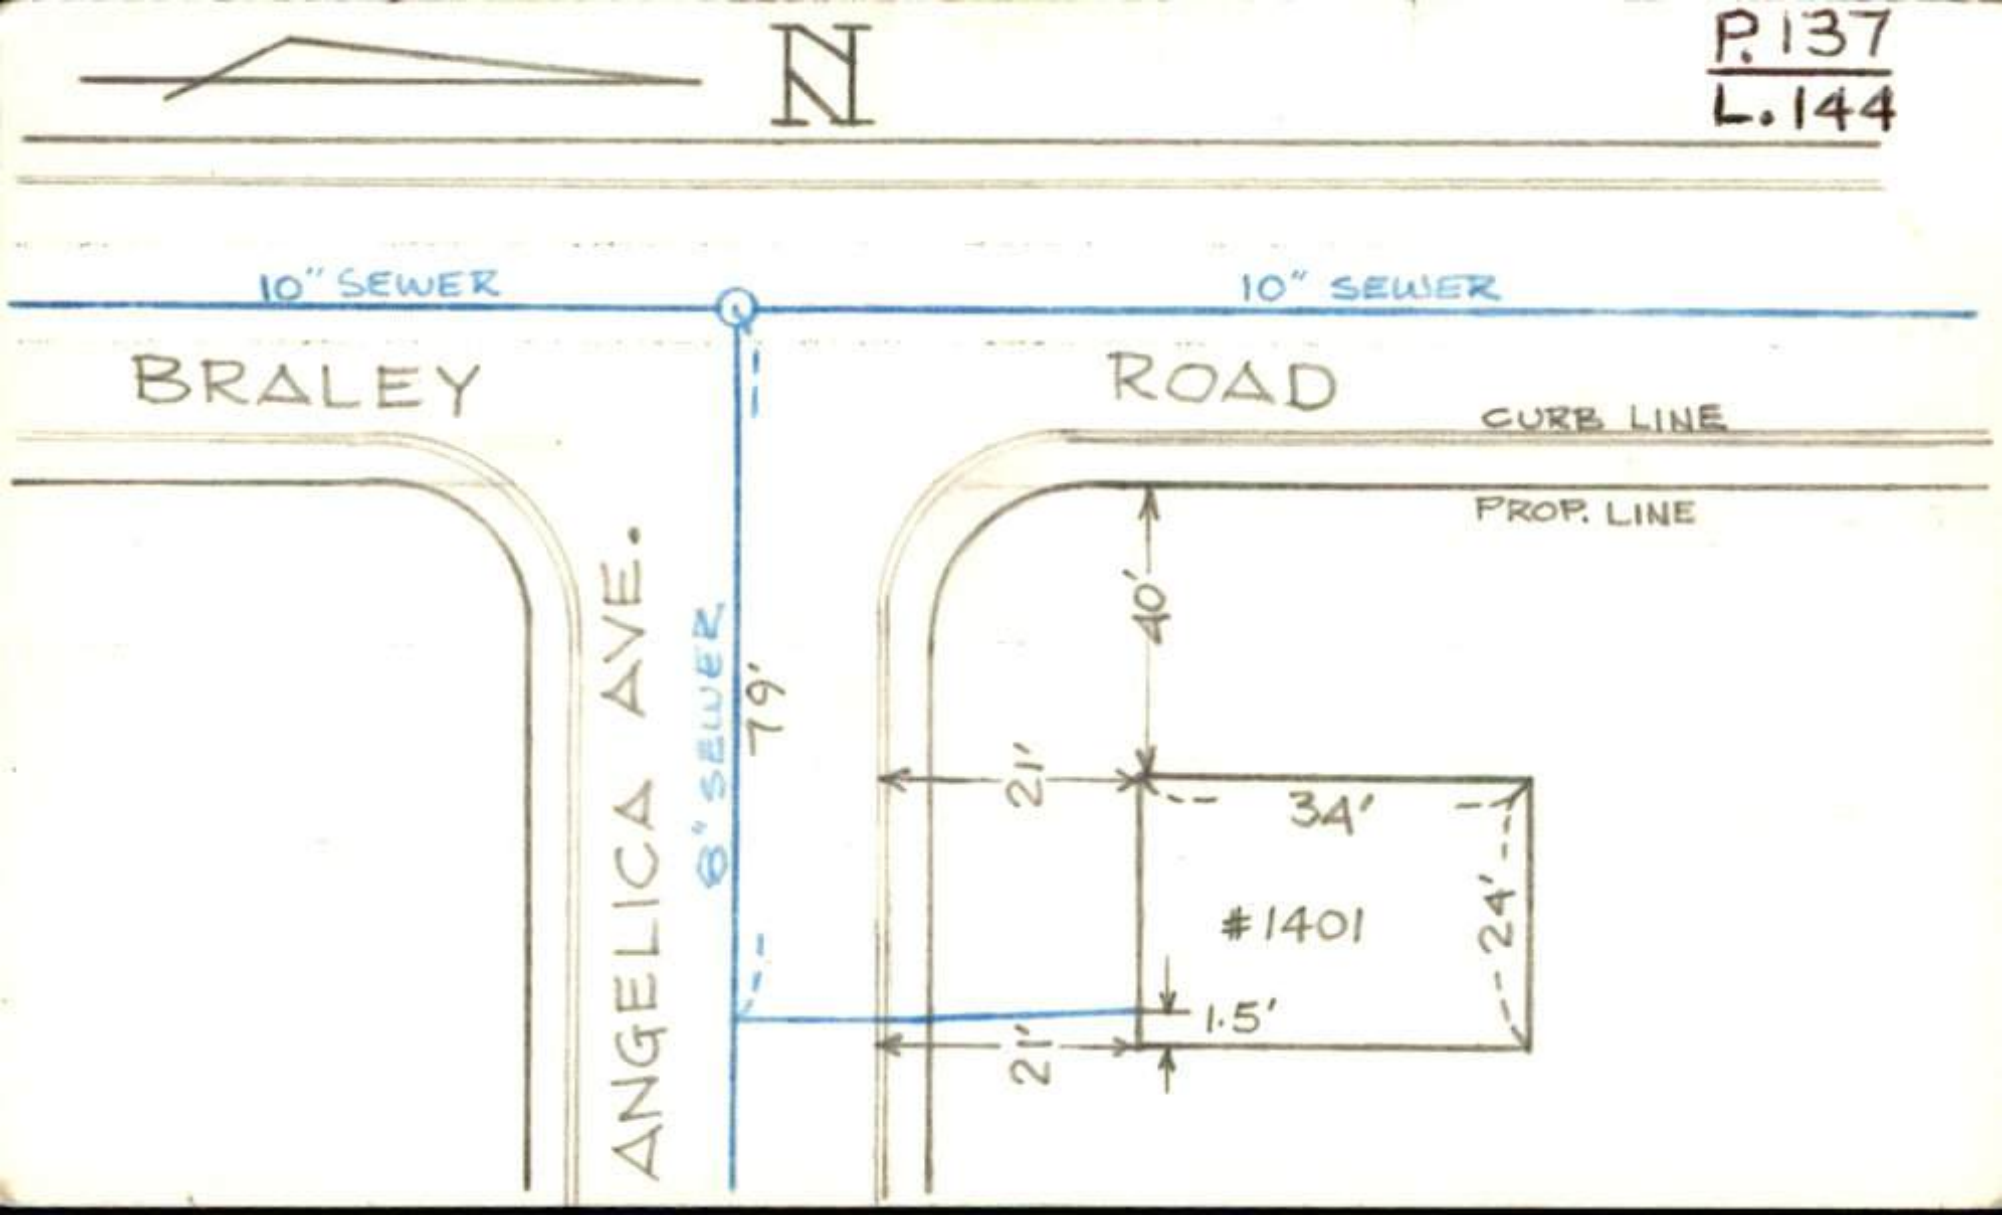
N
10" SEWER
10" SEWER
BRALEY
ROAD
CURB LINE
PROP. LINE
ANGELICA AVE.
8" SEWER
79'
40'
21'
34'
#1401
24'
1.5'
21'