DRAIN

Permit No. 2791-1906

Tinkham St.
Bowditch to Brook
Enters Tinkham Sd Sewer
Dec. 3 1906 at 1 P. M. 6"p.
by F. B. Lee Mello

From Property of John Garvey

Located Tinkham ns nr/ Bowditch

Account Misc. Ledger p 33

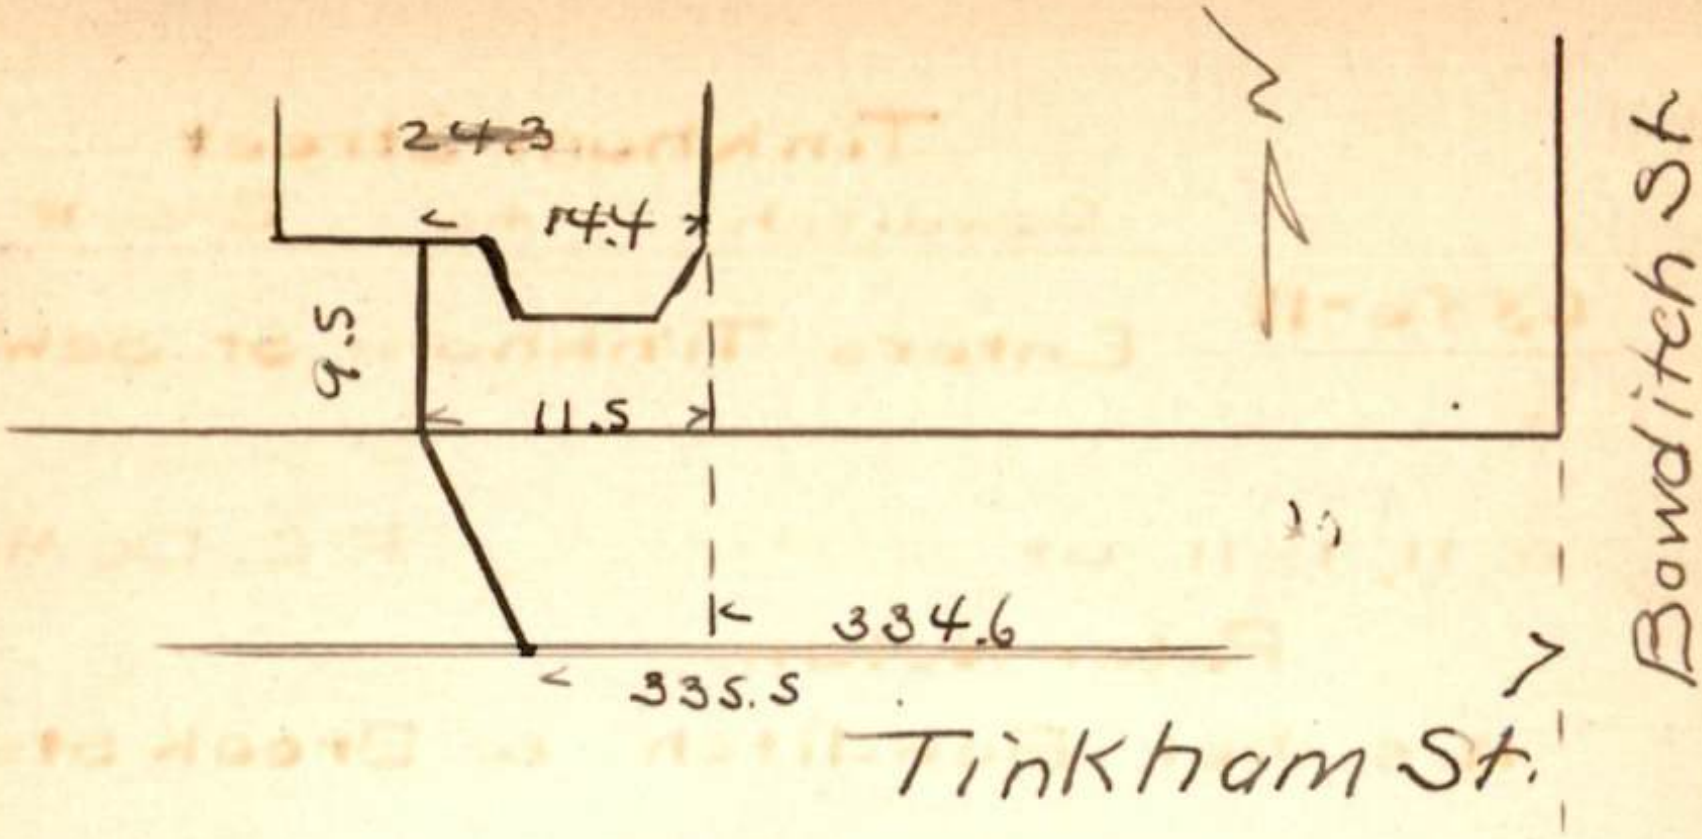
243
14.4
9.5
11.5
334.6
335.5
Tinkham St.
Bowditch St