DRAIN

Permit No. 6854-11

262 Wood Street

Acushnet Ave. to Soule

Enters Wood St. Sewer

6 inch pipe.

May 1 1911 11 a.m. by F.C. DeMello

From Property of James Munn.

Located S.E. cor. Wood & Soule Sts.

Account Misc. Ledger

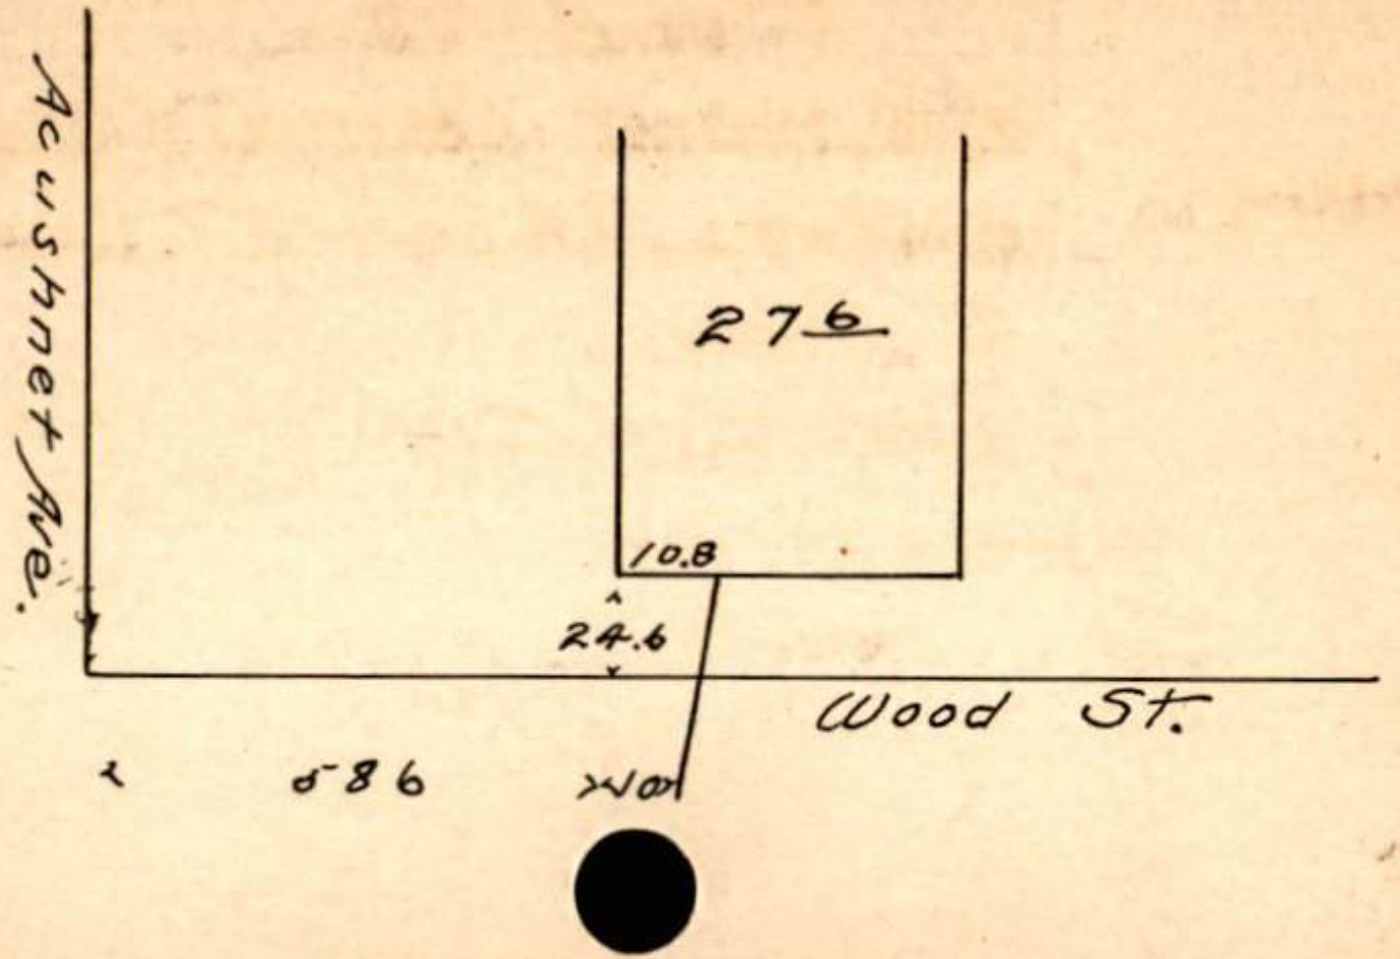
Acushnet Ave.
276
10.8
24.6
Wood St.