DRAIN

Permit No. 9738-16

Allen St.

Winter to Brownell

enters Allen St. sewer

no size pipe given

June 1, 1916

From Property of Wm. A.E. Howland

Located 473 Allen St.

Account Misc. Ledger

BY I C DEMELLO

Library Bureau K54284B

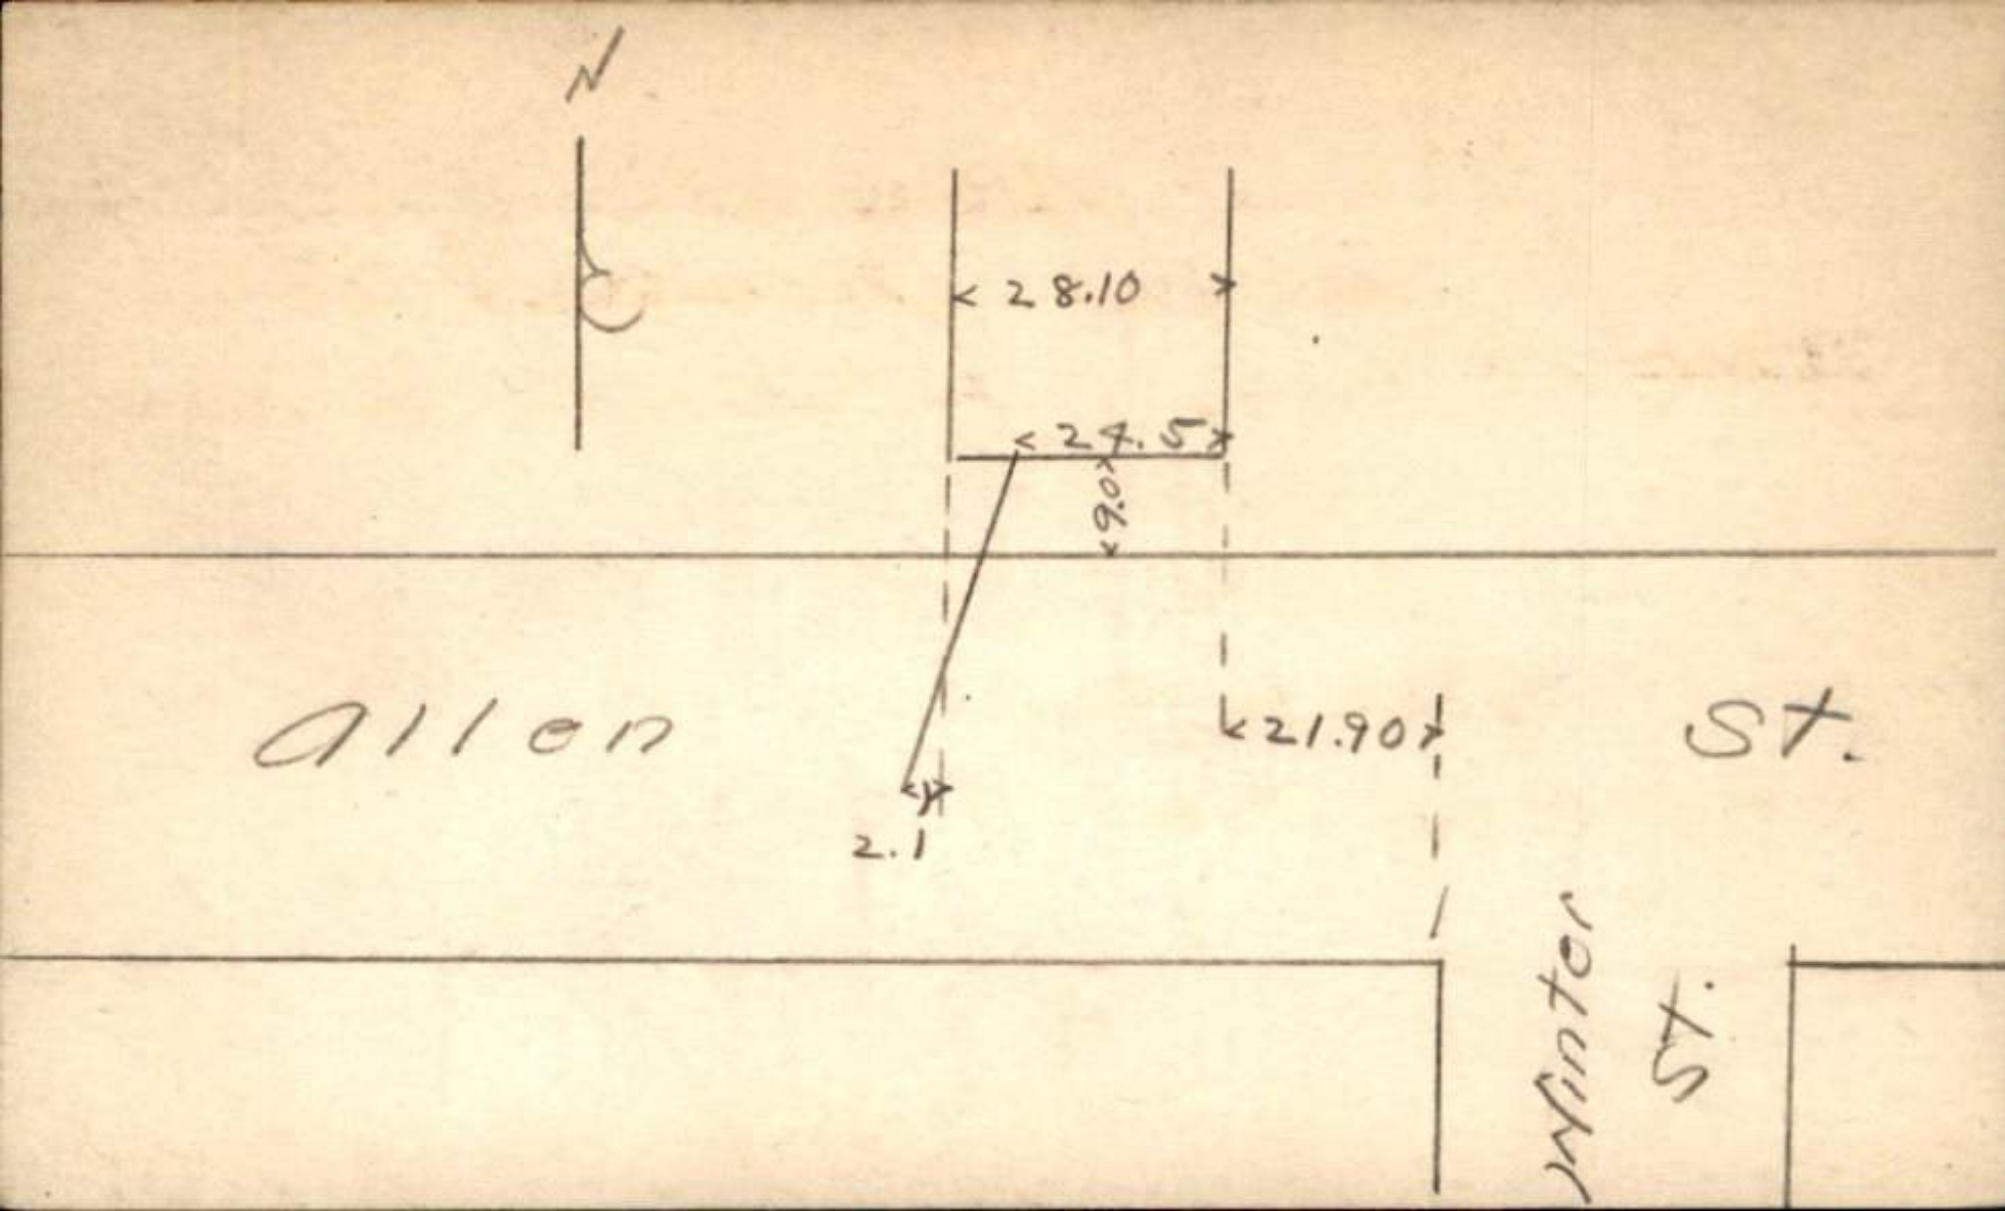
N
28.10
24.5
9.06
Allen
21.90
St.
2.1
Winter
St.