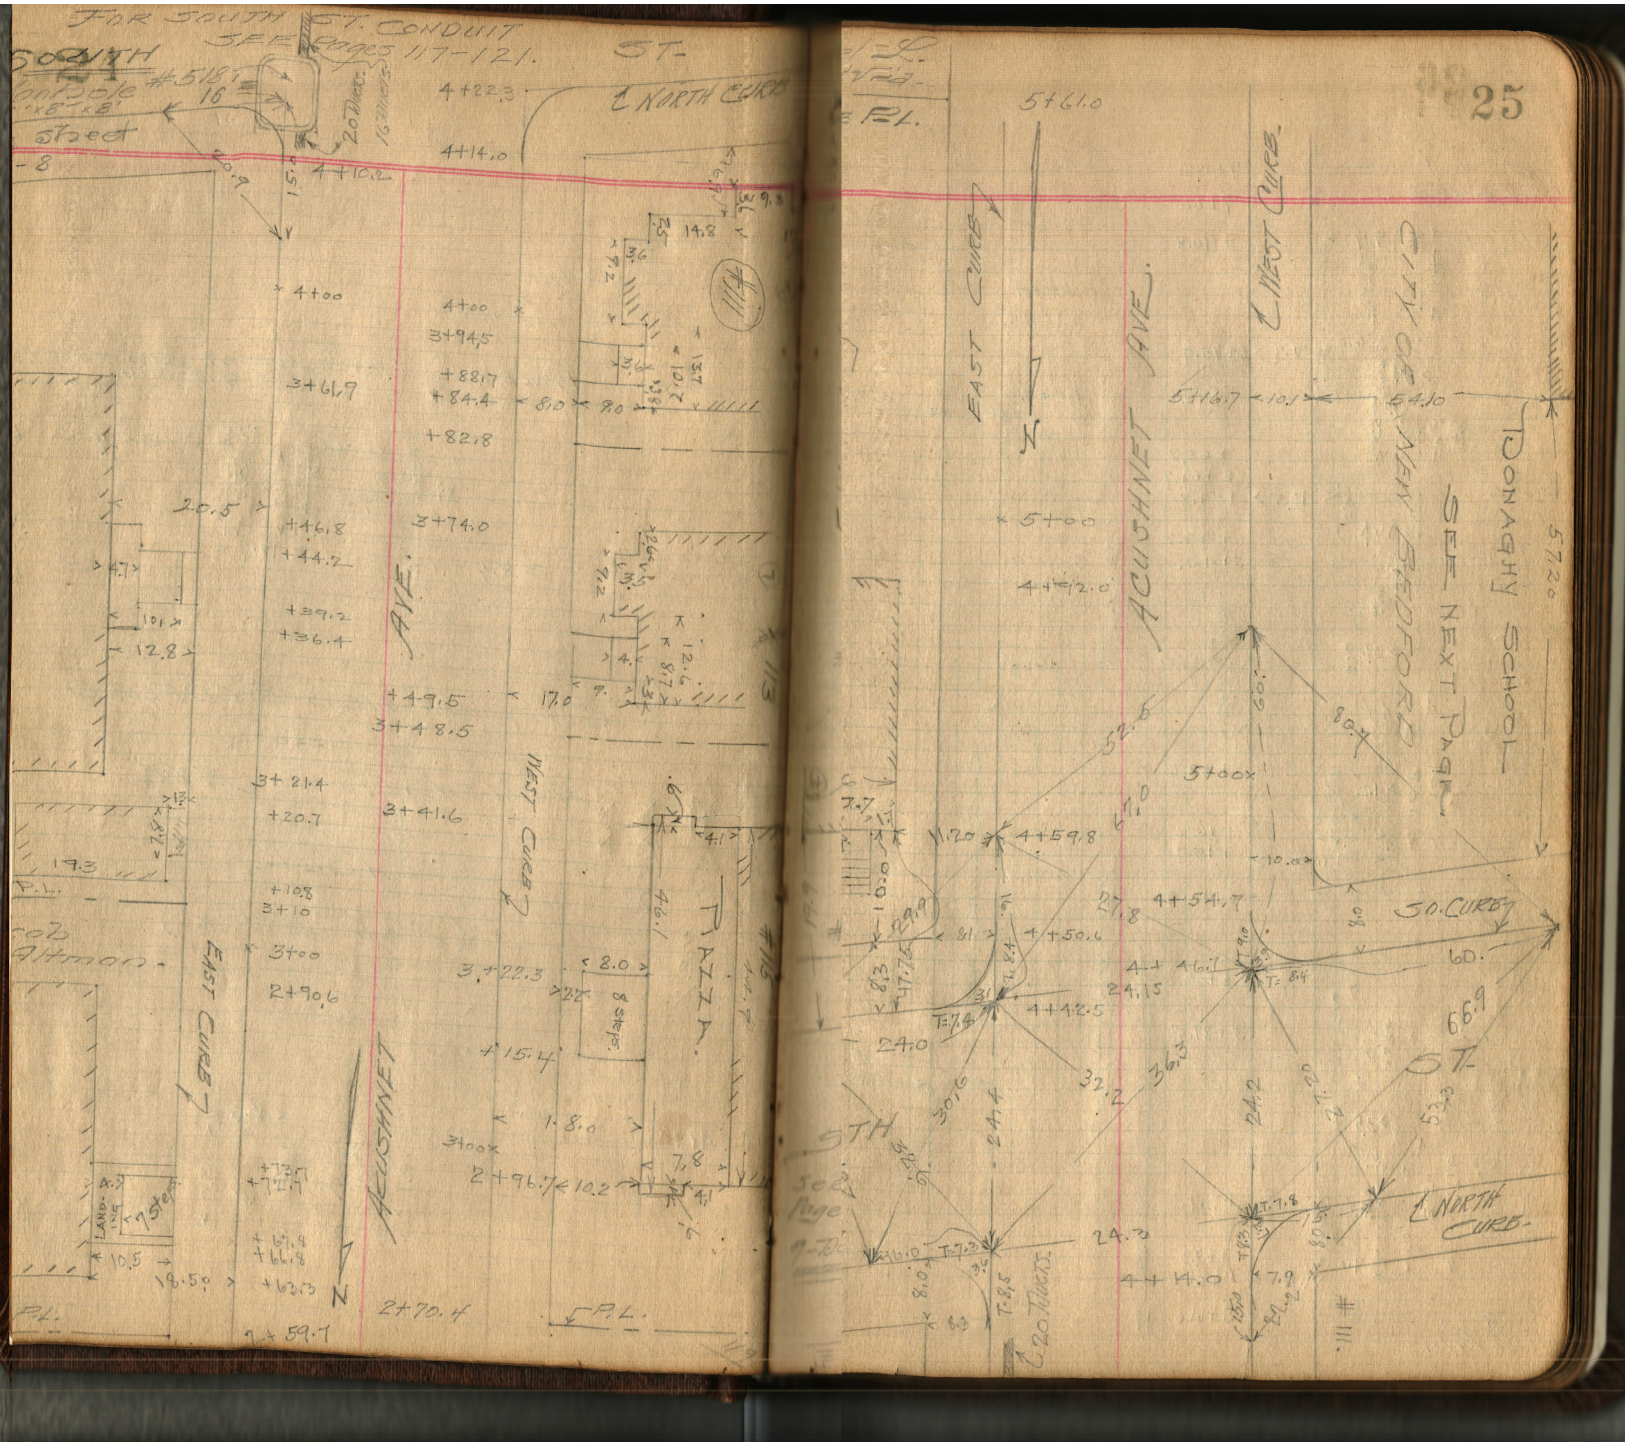
FOR SOUTH ST. CONDUIT
SEE PAGES 117-121.
SOUTH ST.
street
℄ NORTH CURB
EAST CURB
WEST CURB
ACUSHNET AVE.
PLAZA
EAST CURB
ACUSHNET AVE.
℄ WEST CURB
CITY OF NEW BEDFORD
SEE NEXT PAGE
DONAGHY SCHOOL
50. CURB
STH ST.
℄ NORTH CURB