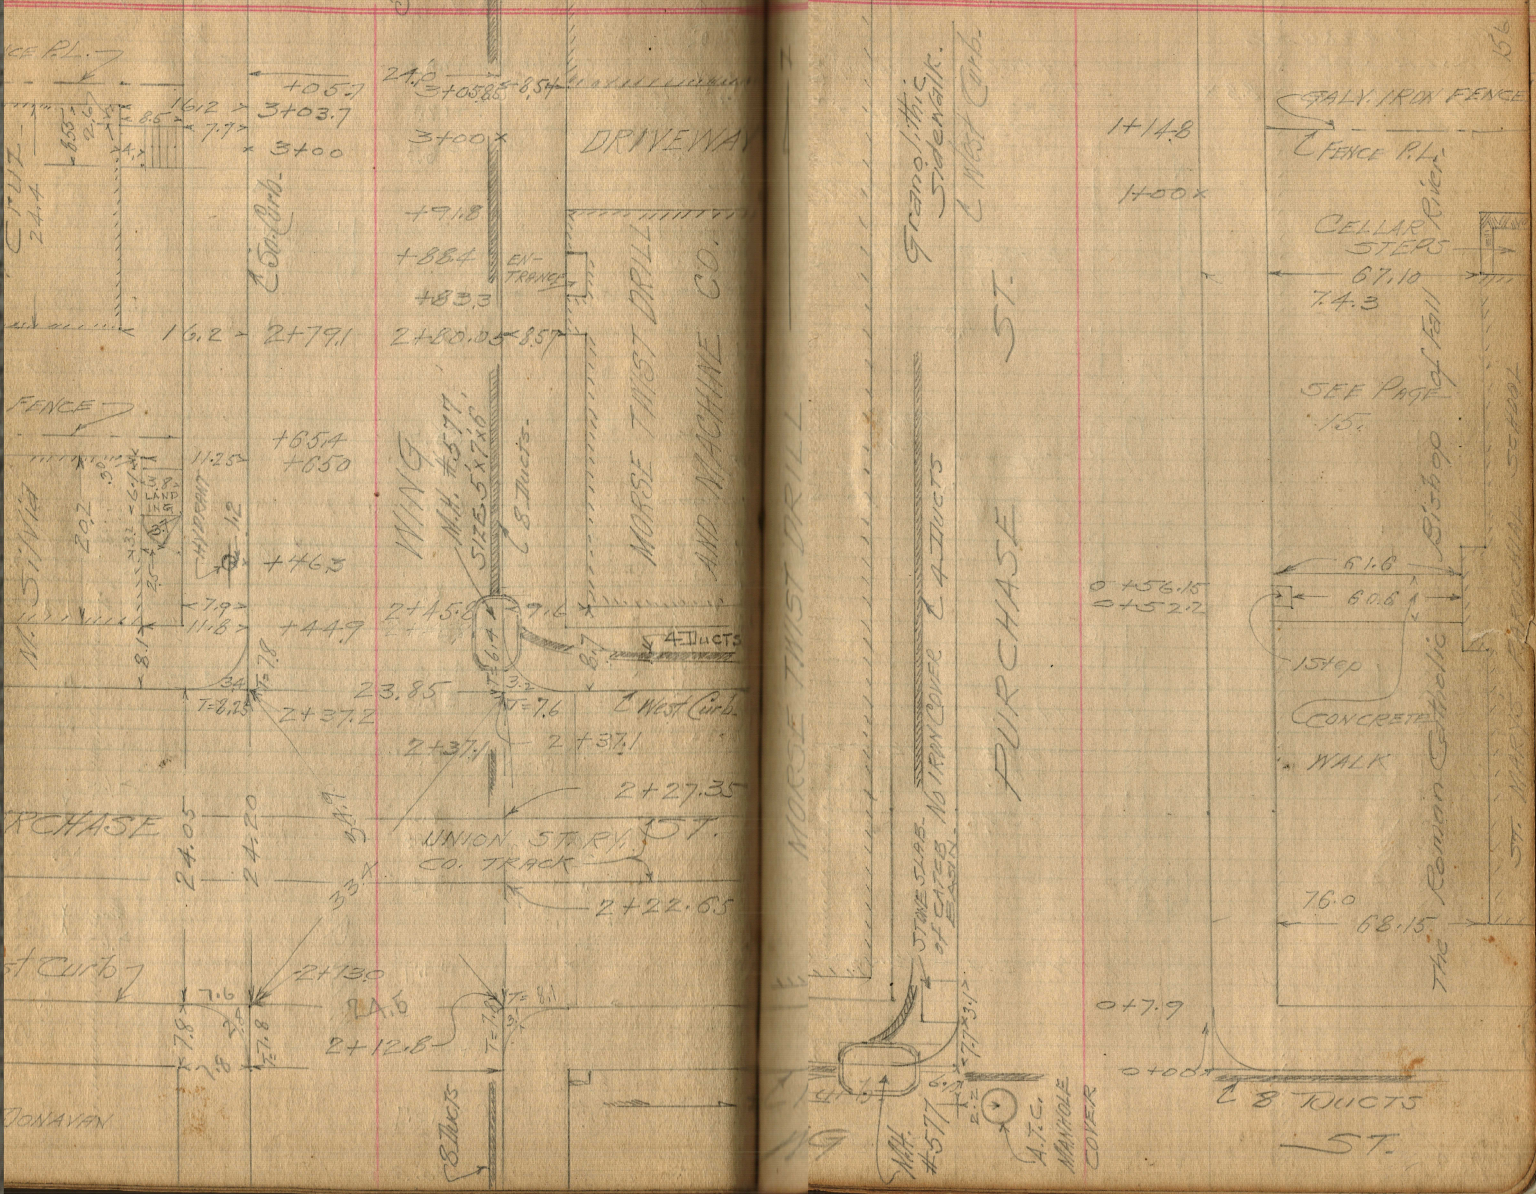

ST.
DRIVEWAY
MORSE TWIST DRILL AND MACHINE CO.
EN-TRANCE
WING
M.H. #577. SIZE 5 x 7 x 6
℄ 8 Ducts.
4 DUCTS
℄ West Curb.
℄ So. Curb.
HYDRANT
FENCE
UNION ST. RY. CO. TRACK
ST.
PURCHASE
DONAVAN
Granolithic Sidewalk.
℄ West Curb.
MORSE TWIST DRILL
STONE SLAB. No IRON COVER ℄ 4 DUCTS
of CATCH BASIN
PURCHASE ST.
M.H. #577
A.T.C. MANHOLE COVER
1+14.8
1+00x
0+56.15
0+52.2
0+7.9
0+00
℄ 8 DUCTS
ST.
GALV. IRON FENCE
℄ FENCE P.L.
CELLAR STEPS
67.10
74.3
SEE PAGE 115.
Bishop of Fall River
61.6
60.6
1 Step
CONCRETE WALK
76.0
68.15
The Roman Catholic
St. Mary's Parochial School
2+79.1
2+20.05
3+00
3+03.7
+05.7
2+45.5
2+37.2
2+37.1
2+27.35
2+22.65
2+13.0
2+12.8
23.85
24.05
24.20