LIGHT SERVICE — P.M. Thursday May 16 '18
KEMPTON ST. — W. B. Smith, Jr.

128

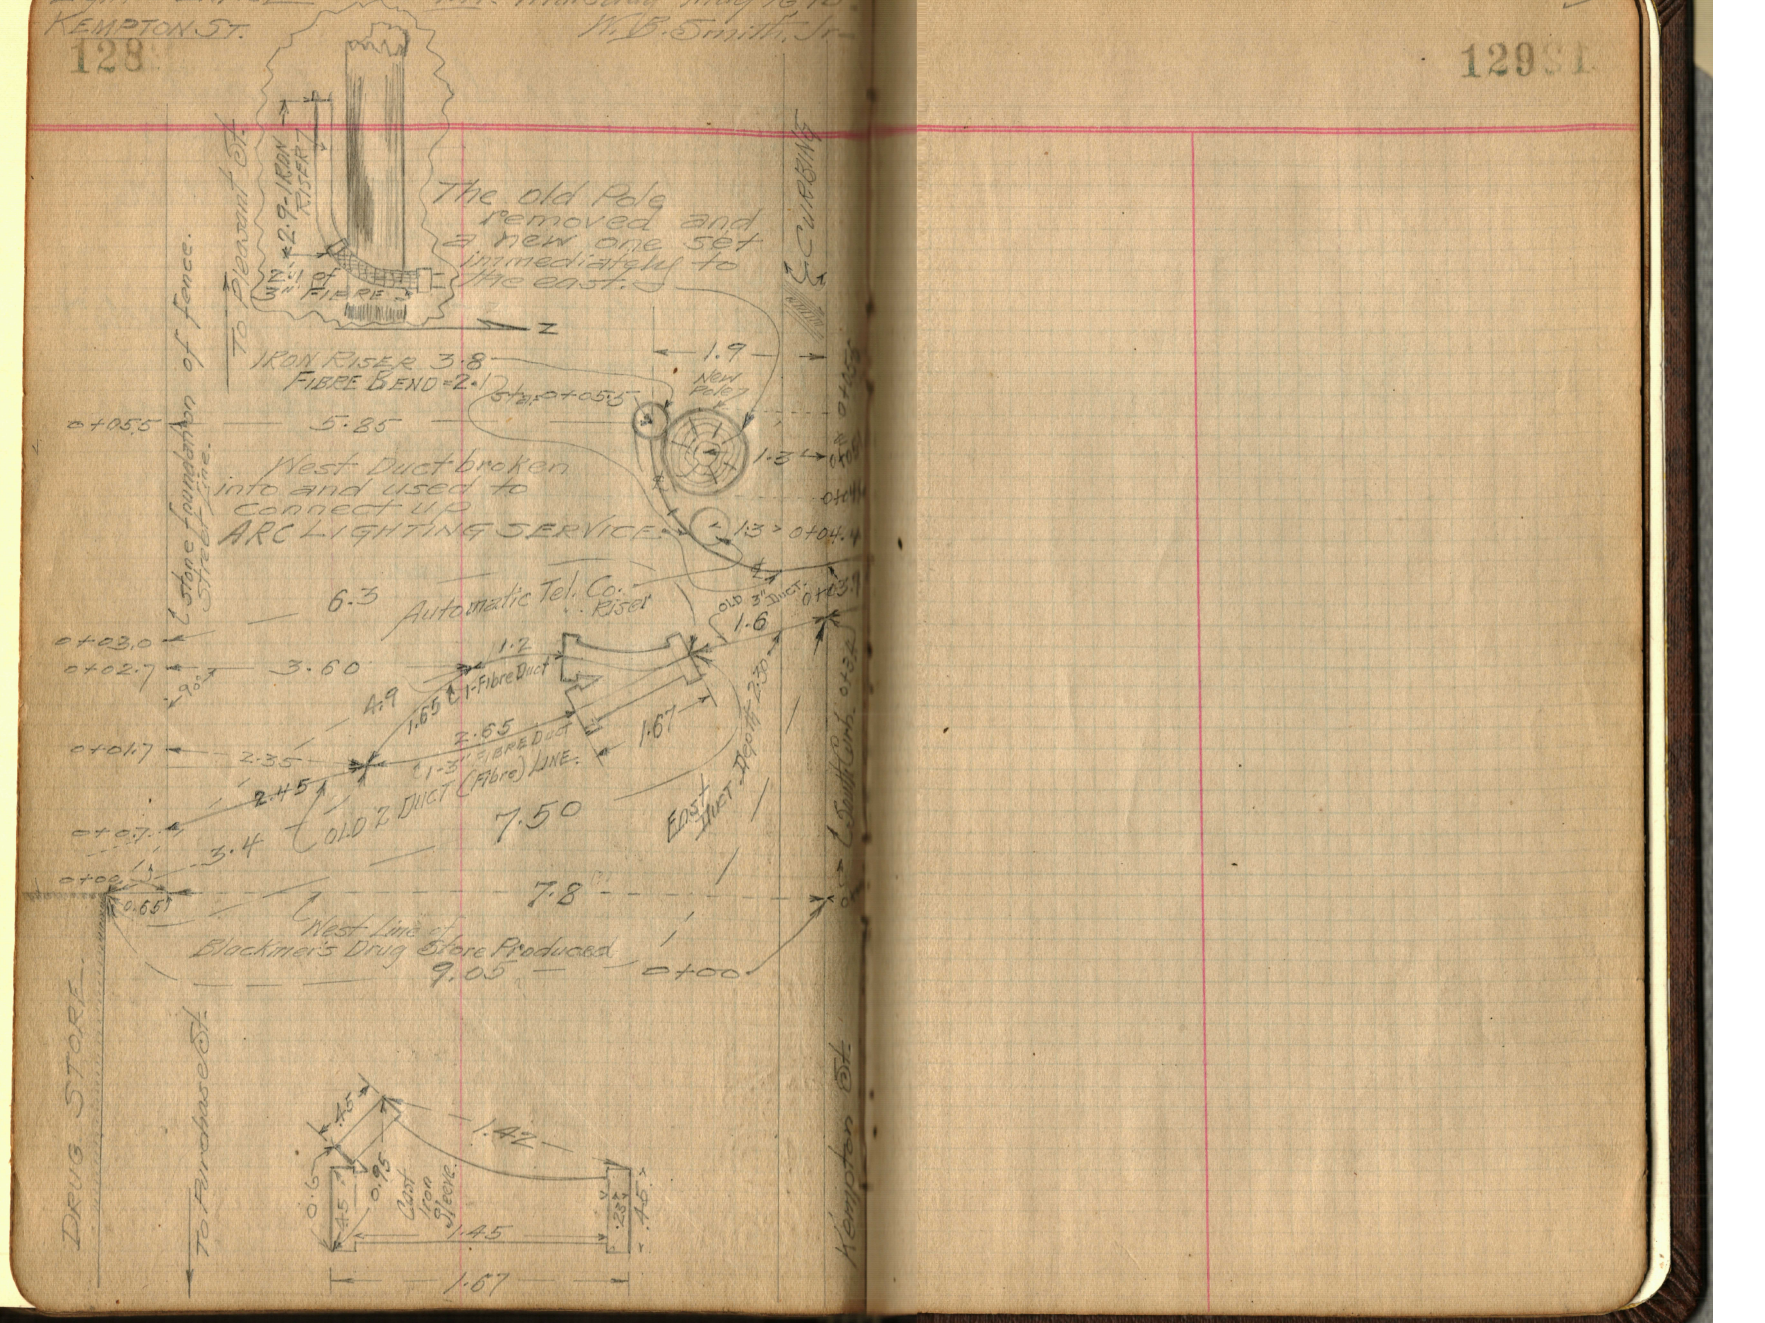

129