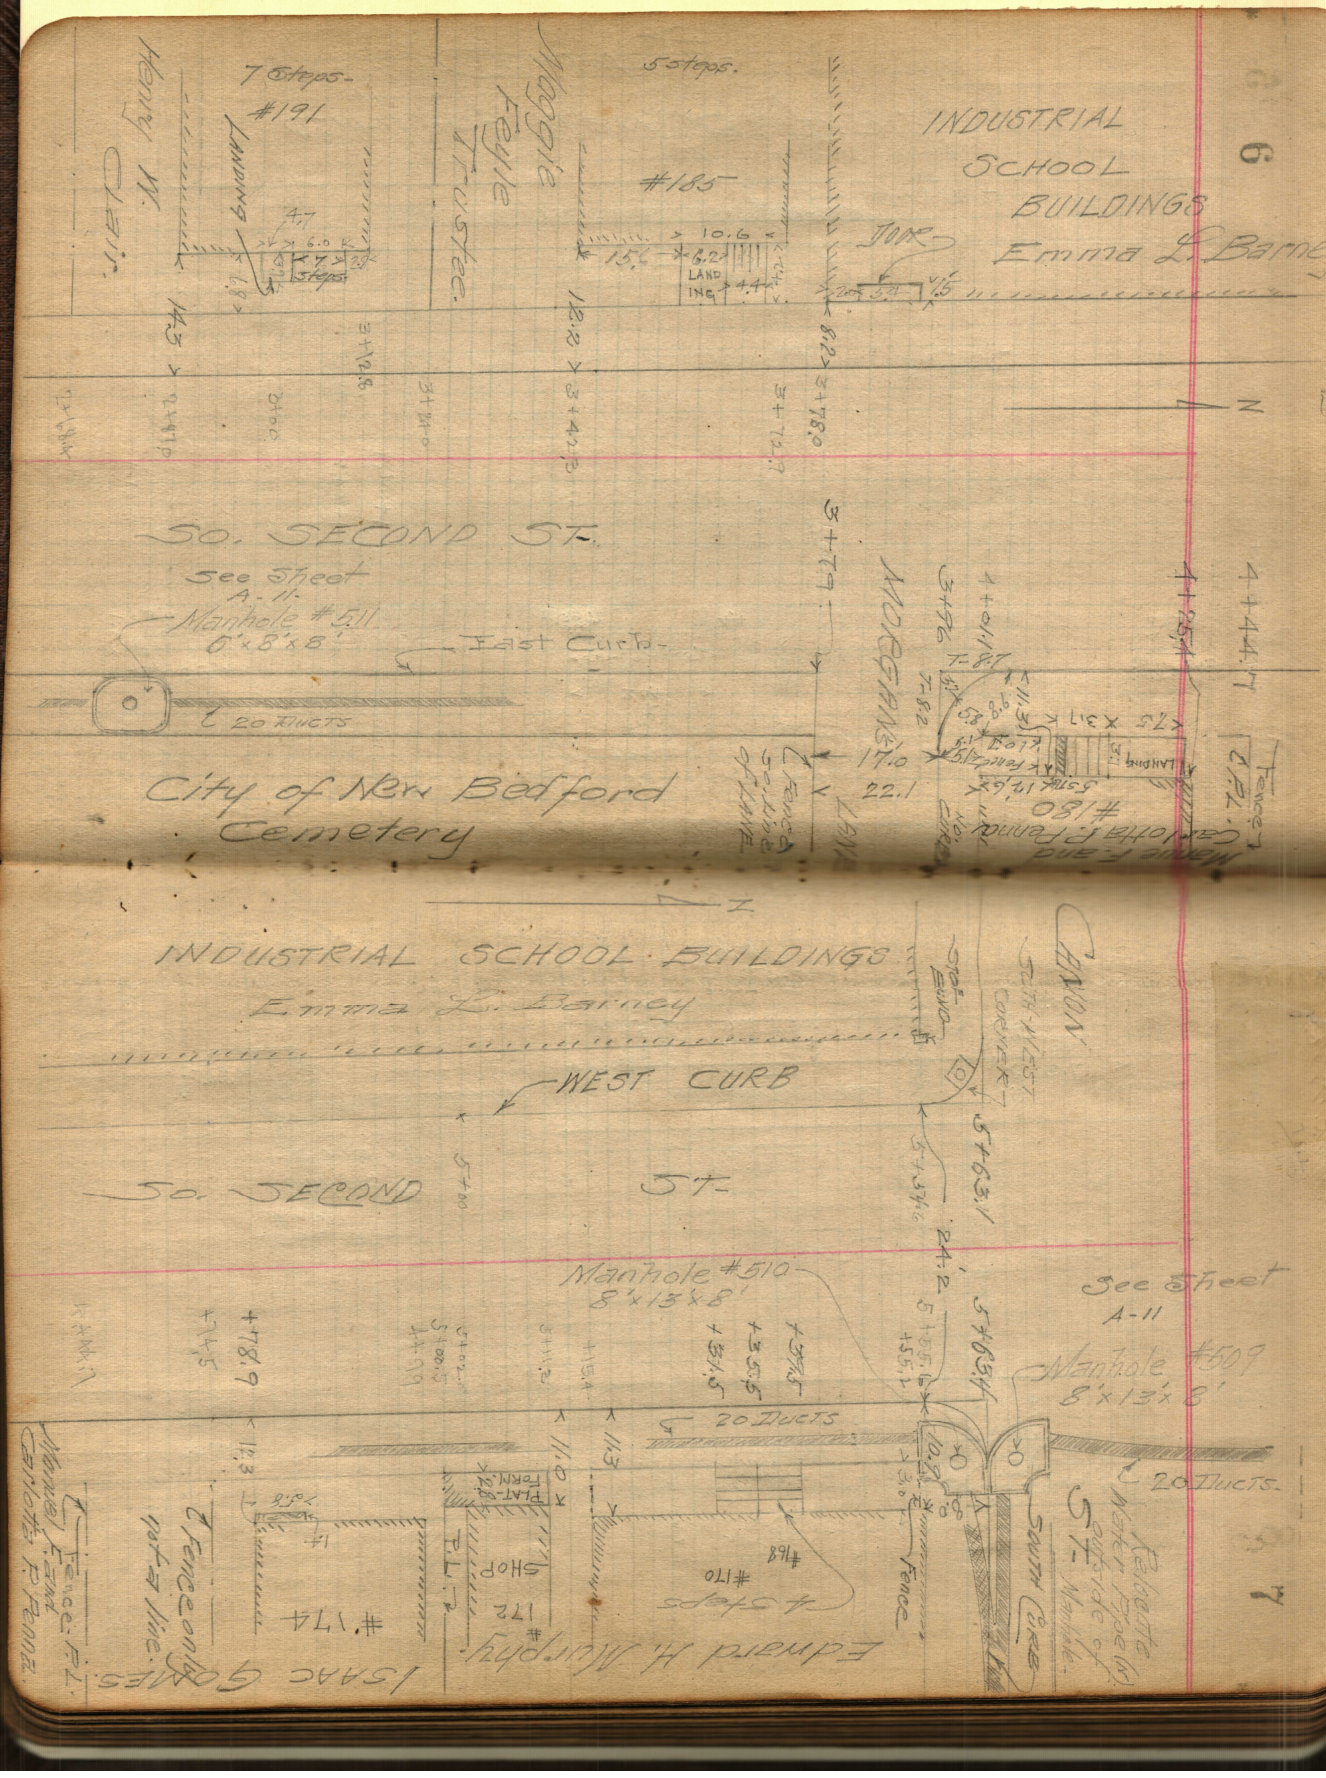
INDUSTRIAL SCHOOL BUILDINGS
Emma L. Barney
Henry N. Clair
Maggie Tabb Trustee
#191
#185
#180
LANDING
JOHN
So. SECOND ST.
See Sheet A-11
Manhole #511 6'x8'x8'
East Curb
20 DUCTS
City of New Bedford Cemetery
Maggie Tabb
Cemetery
Fence
INDUSTRIAL SCHOOL BUILDINGS
Emma L. Barney
WEST CURB
So. SECOND ST.
Manhole #510 8'x13'x8'
See Sheet A-11
Manhole #509 8'x13'x8'
20 DUCTS
SOUTH CURB
Edward H. Murphy
#172 SHOP
#174
#170
#168
Isaac Gomes
Fence on Lot line
Manuel Fernandez