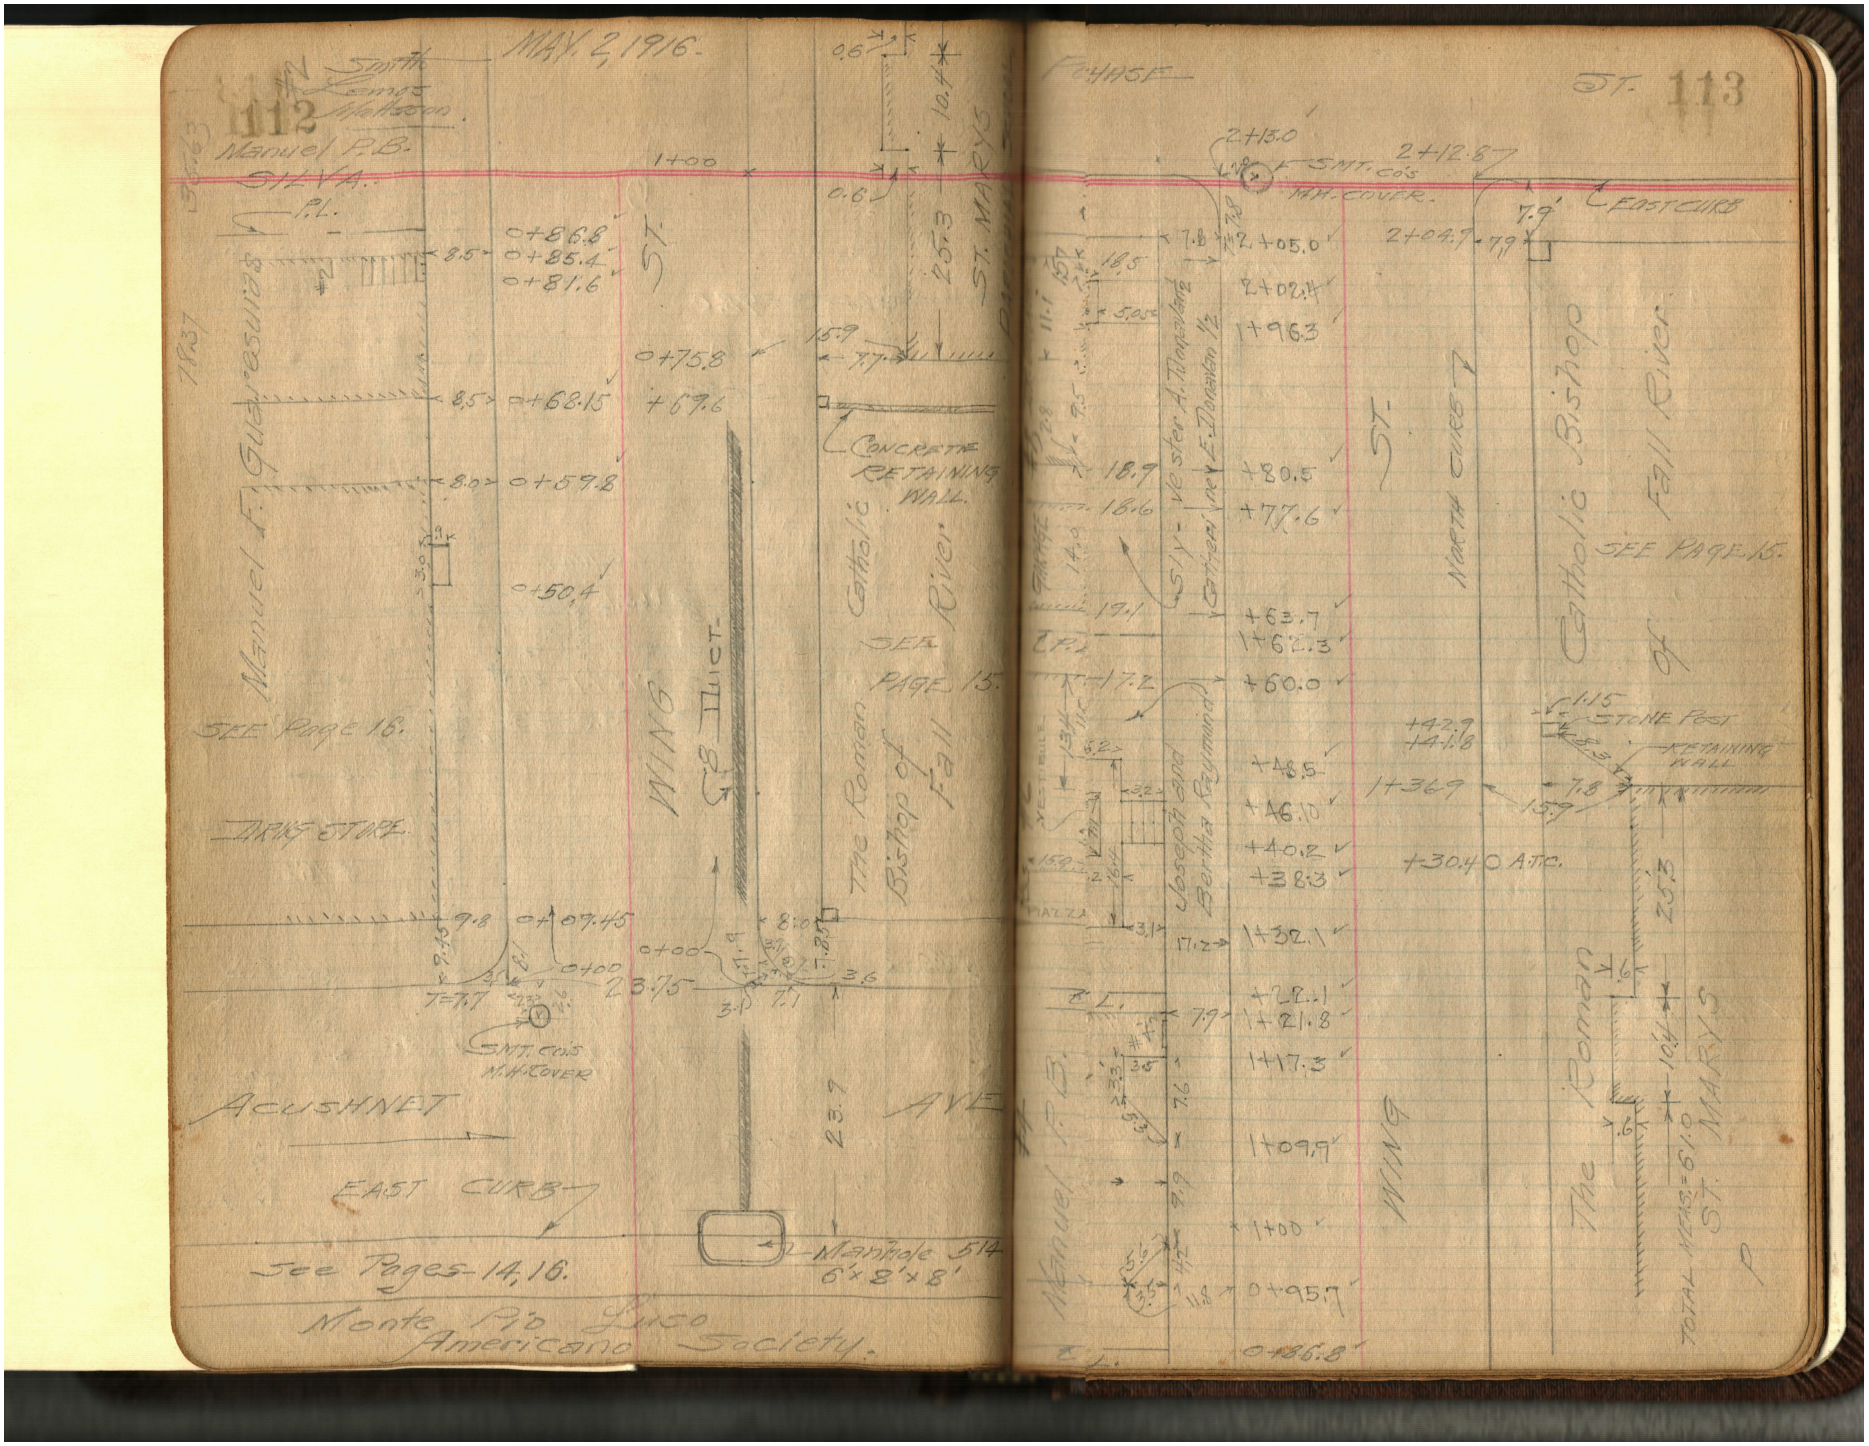

112
MAY 2, 1916.
North Lemos Madison.
Manuel P.B. SILVA.
P.L.
Manuel F. Gushe's estate
ST.
WING
St. Mary's Catholic Church
The Roman Catholic Bishop of Fall River.
SEE PAGE 15.
SEE Page 16.
DAIRY STORE.
CONCRETE RETAINING WALL.
SMT. COS M.H. COVER
ACUSHNET
EAST CURB
See Pages 14, 16.
Manhole 514 6'x8'x8'
Monte P.D. Americano
Sinco Society.
113
PHASE
2+13.0
2+12.8
SMT. COS M.H. COVER.
EAST CURB
2+04.7
2+05.0
2+02.4
1+96.3
Joseph and Bertha Raymond
Wester A. Tonsteberg
Gertrude F. Donahoe
NORTH CURB
+80.5
+77.6
+63.7
1+62.3
+60.0
+48.5
+46.10
+40.2
+38.3
1+32.1
+28.1
1+21.8
1+17.3
1+09.9
1+00
0+95.7
0+86.8
STONE POST
RETAINING WALL
1+36.9
+30.4 O.A.T.C.
ST. MARYS
0.16=STA. MEET THIS
The Roman Catholic Bishop of Fall River.
SEE PAGE 15.