106

SERVICE FROM MH. 122 - So. West Cor. Hathaway St. and Riverside Ave. to Pole 26/507-3 S.E. Cor. Riverside Ave. and Manomet St.

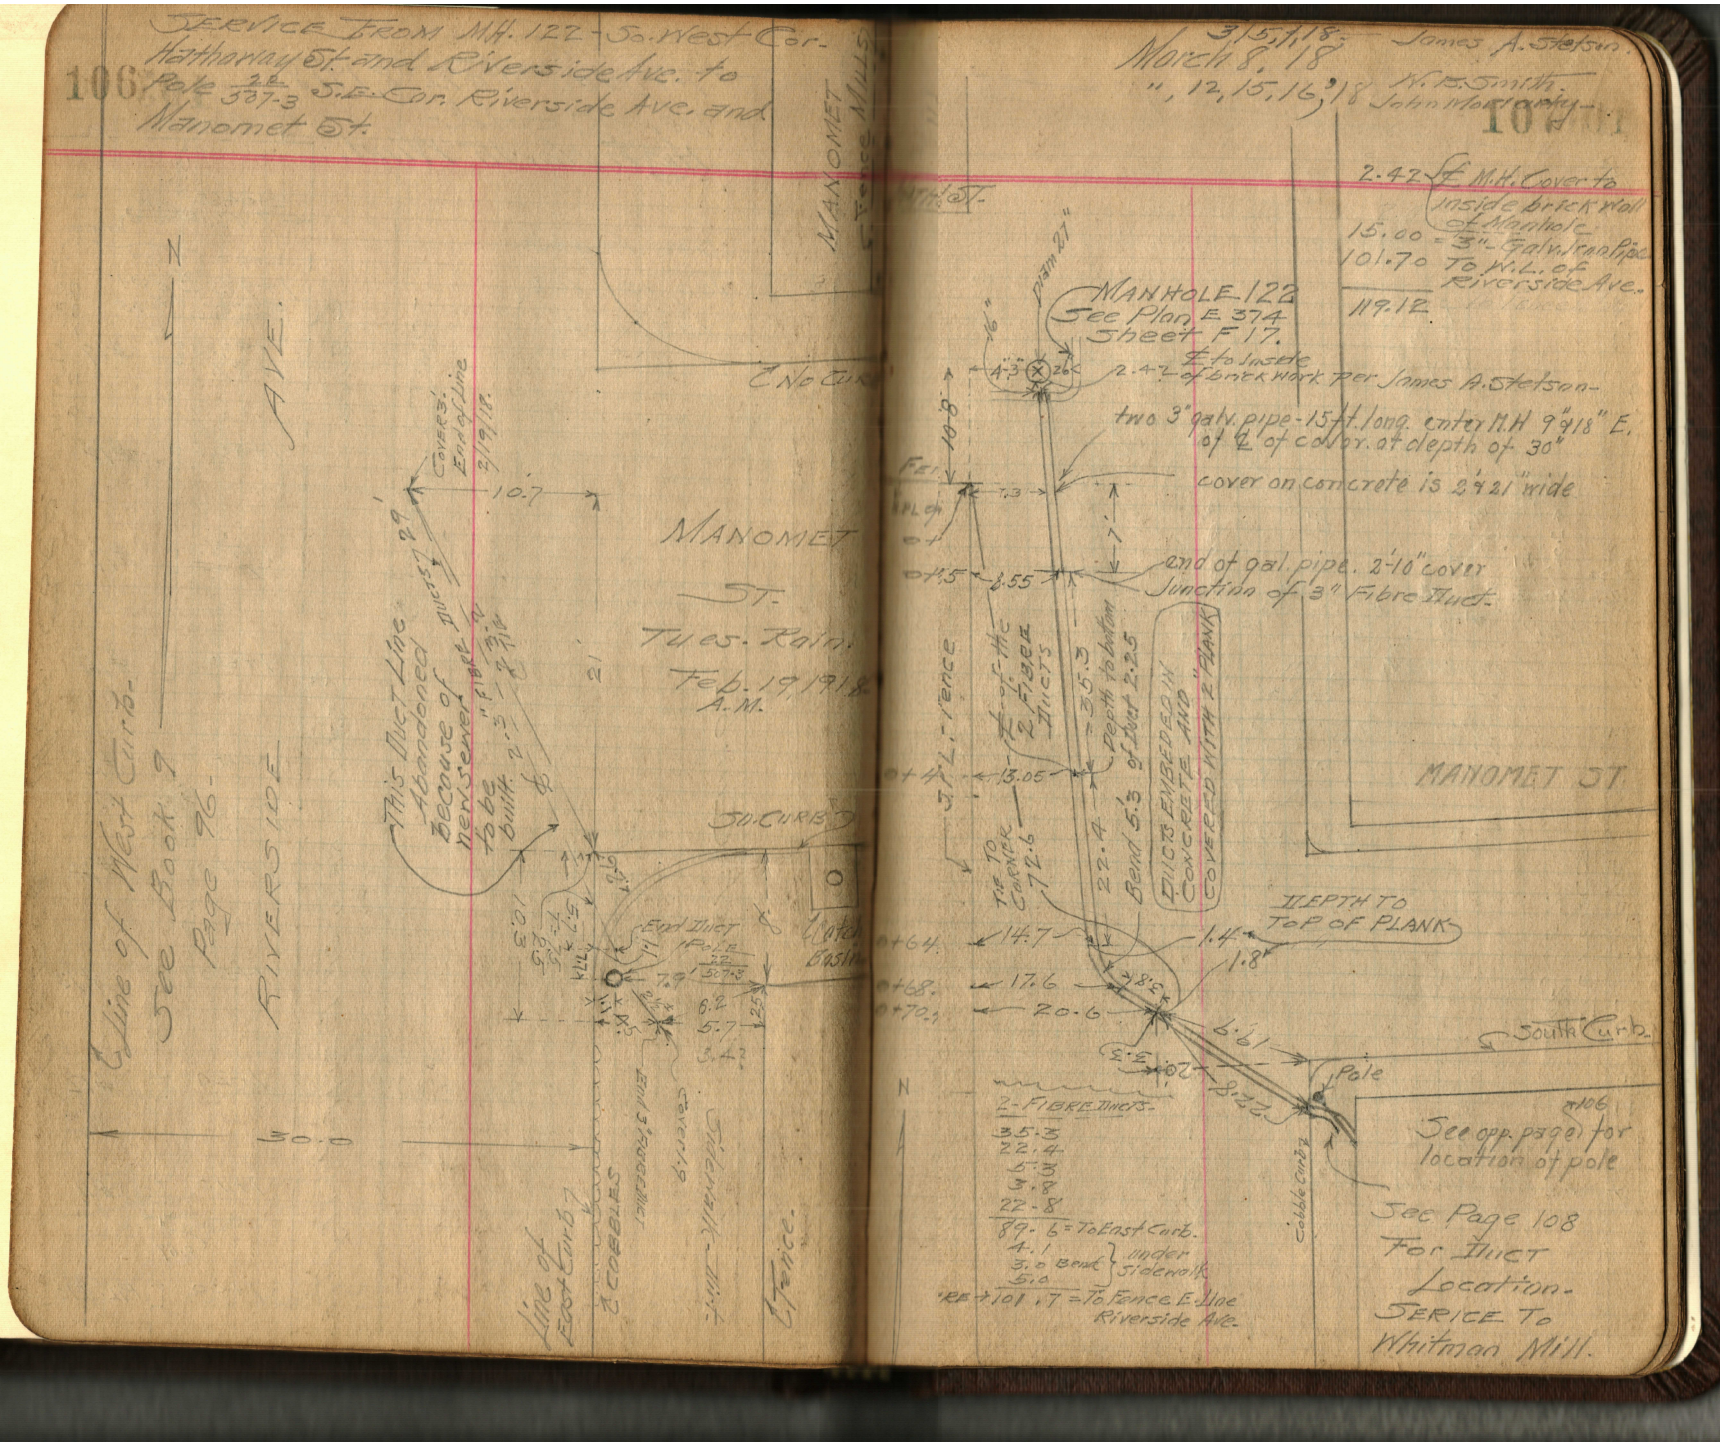

3/5, 7/18 James A. Stetson.
March 8, 18
", 12, 15, 16, '18 W. E. Smith
John Wo[illegible]

107