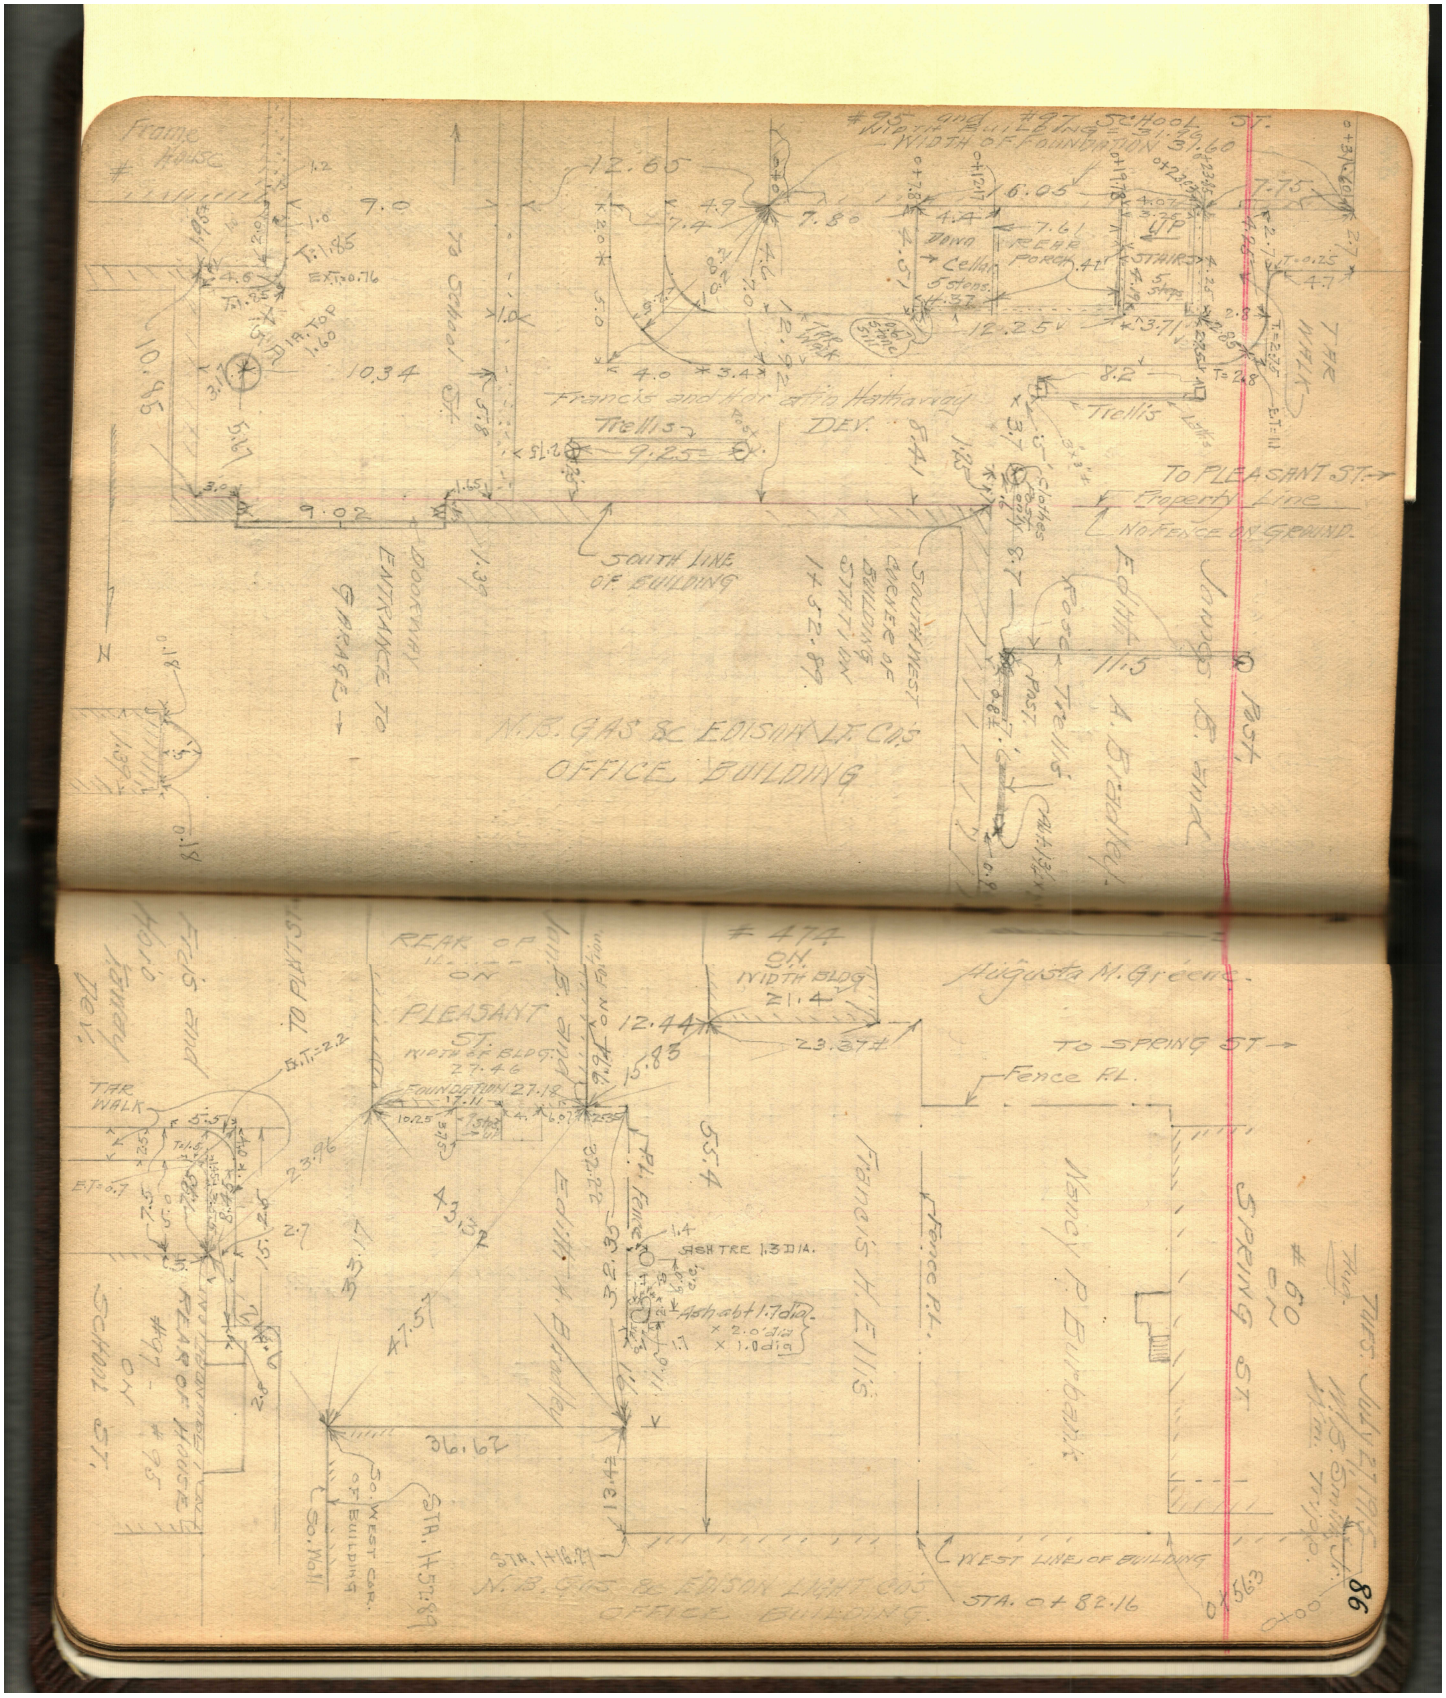

Frame House #
#95 and #97 Spring St.
Width of Foundation 31.60
Francis and Martha Hathaway
DEV.
Trellis
To Pleasant St.
Property Line
No Fence or Ground
South line of Building
Southwest corner of Building Station 1+52.89
N.B. Gas & Edison Lt. Cos
Office Building
Doorway Entrance to Garage
Fence
James A. Frankel
#474 O.H.
Width Bldg 21.4
Augusta M. Greene
To Spring St.
Fence P.L.
Rear of #90 on Pleasant St.
Width of Bldg. 27.46
Foundation 27.18
Tar Walk
Francis H. Ellis
Nancy P. Pulsifer
#90 on Spring St.
School St.
#91 on School St.
Ash tree 1.3 dia.
Ash abt 1.7 dia.
30. West Car. of Building
30. Wall
Sta. 1+52.89
West line of Building
Sta. 0+82.16
N.B. Gas & Edison Light Cos
Office Building
98