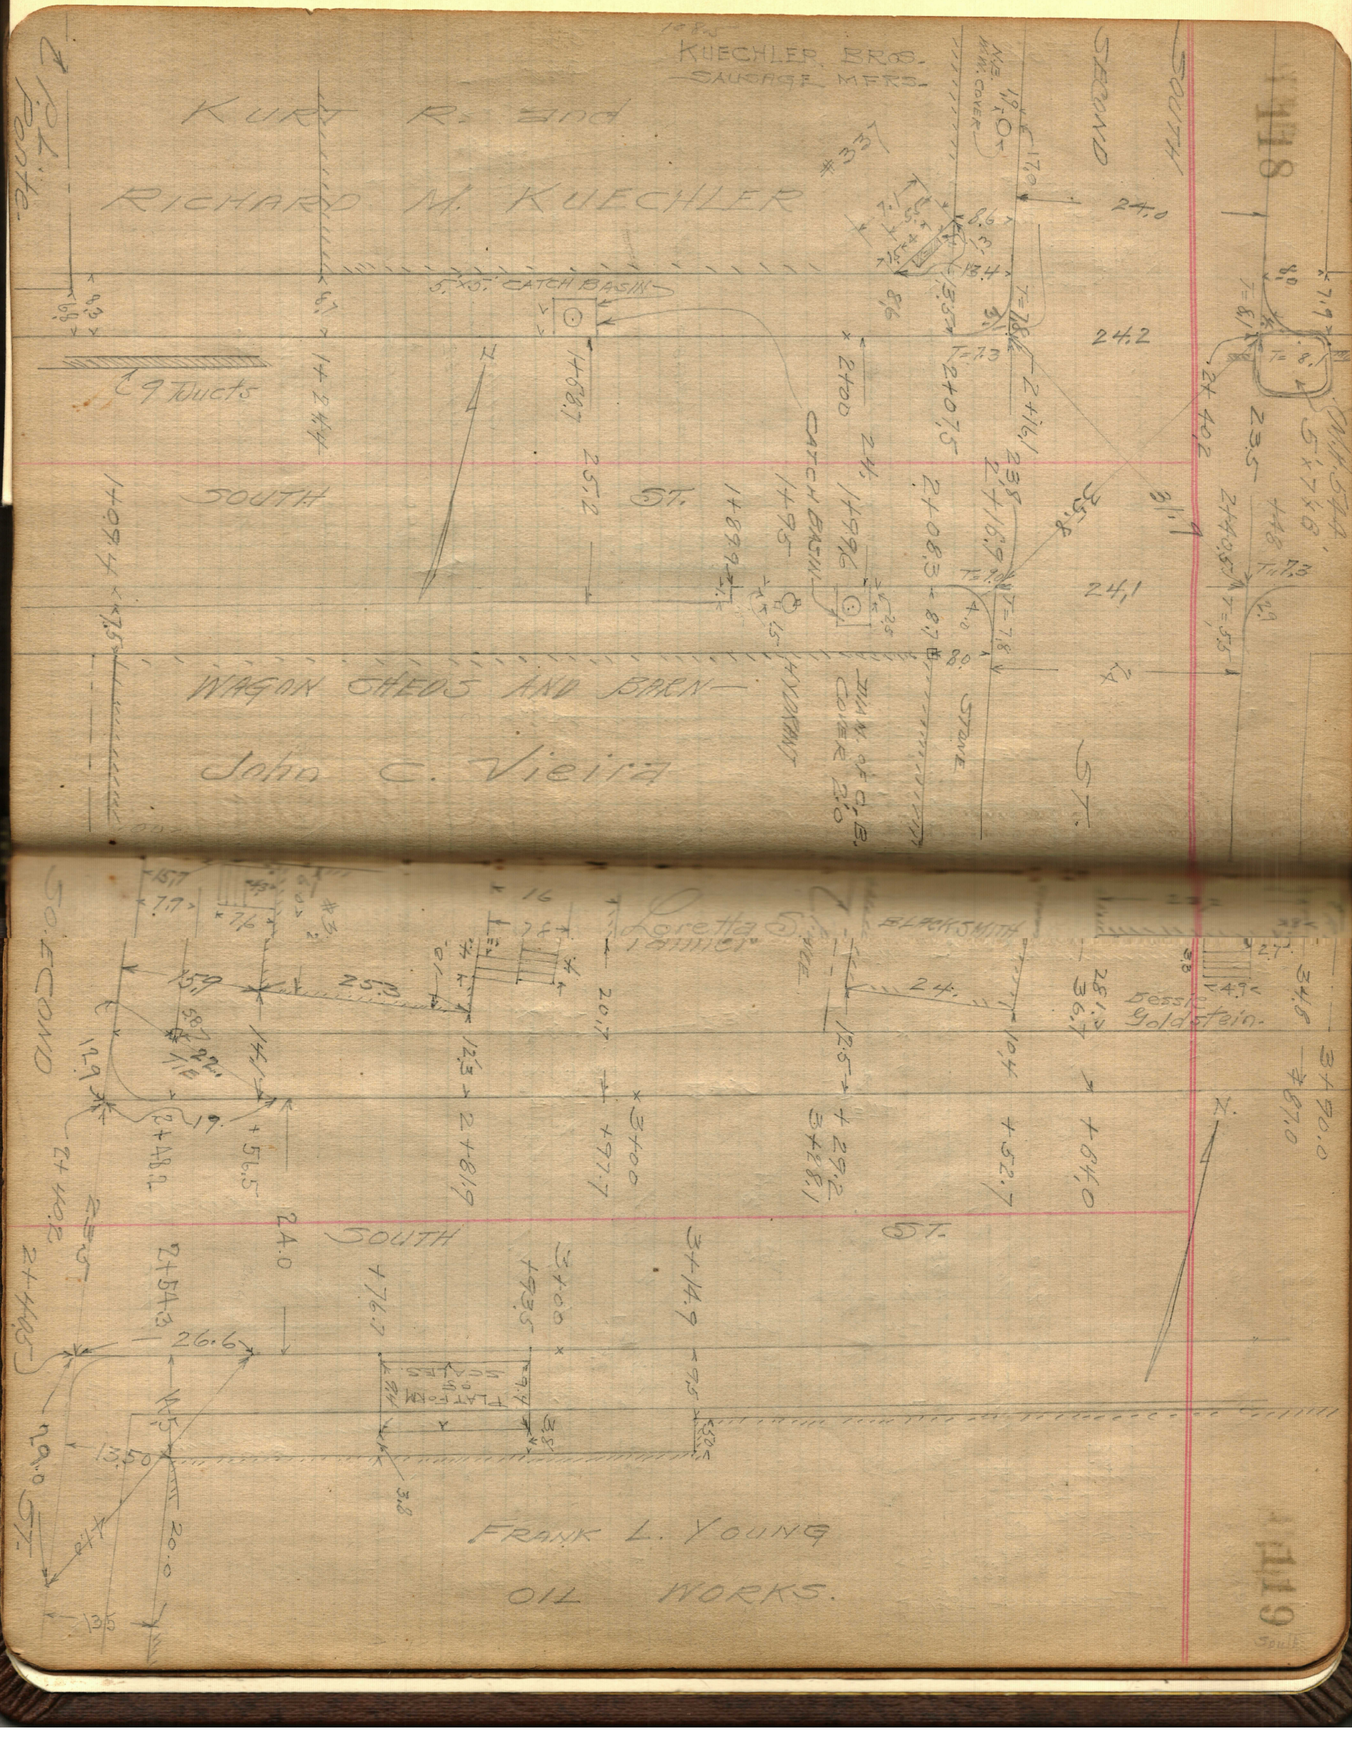
KUECHLER BROS.
SAUSAGE MFRS.
KURT R. and
RICHARD M. KUECHLER
#337
SOUTH
SECOND
5'x5' CATCH BASIN
9 Ducts
SOUTH
ST.
CATCH BASIN
HYDRANT
STONE
WAGON SHEDS AND BARN
John C. Vieira
Loretta S.
BLACKSMITH
Bessie Goldstein
SECOND
SOUTH
ST.
PLATFORM OF SCALES
FRANK L. YOUNG
OIL WORKS.
ST.
C. P. L. Ponte.