



AVE.

Old Colony R. R.

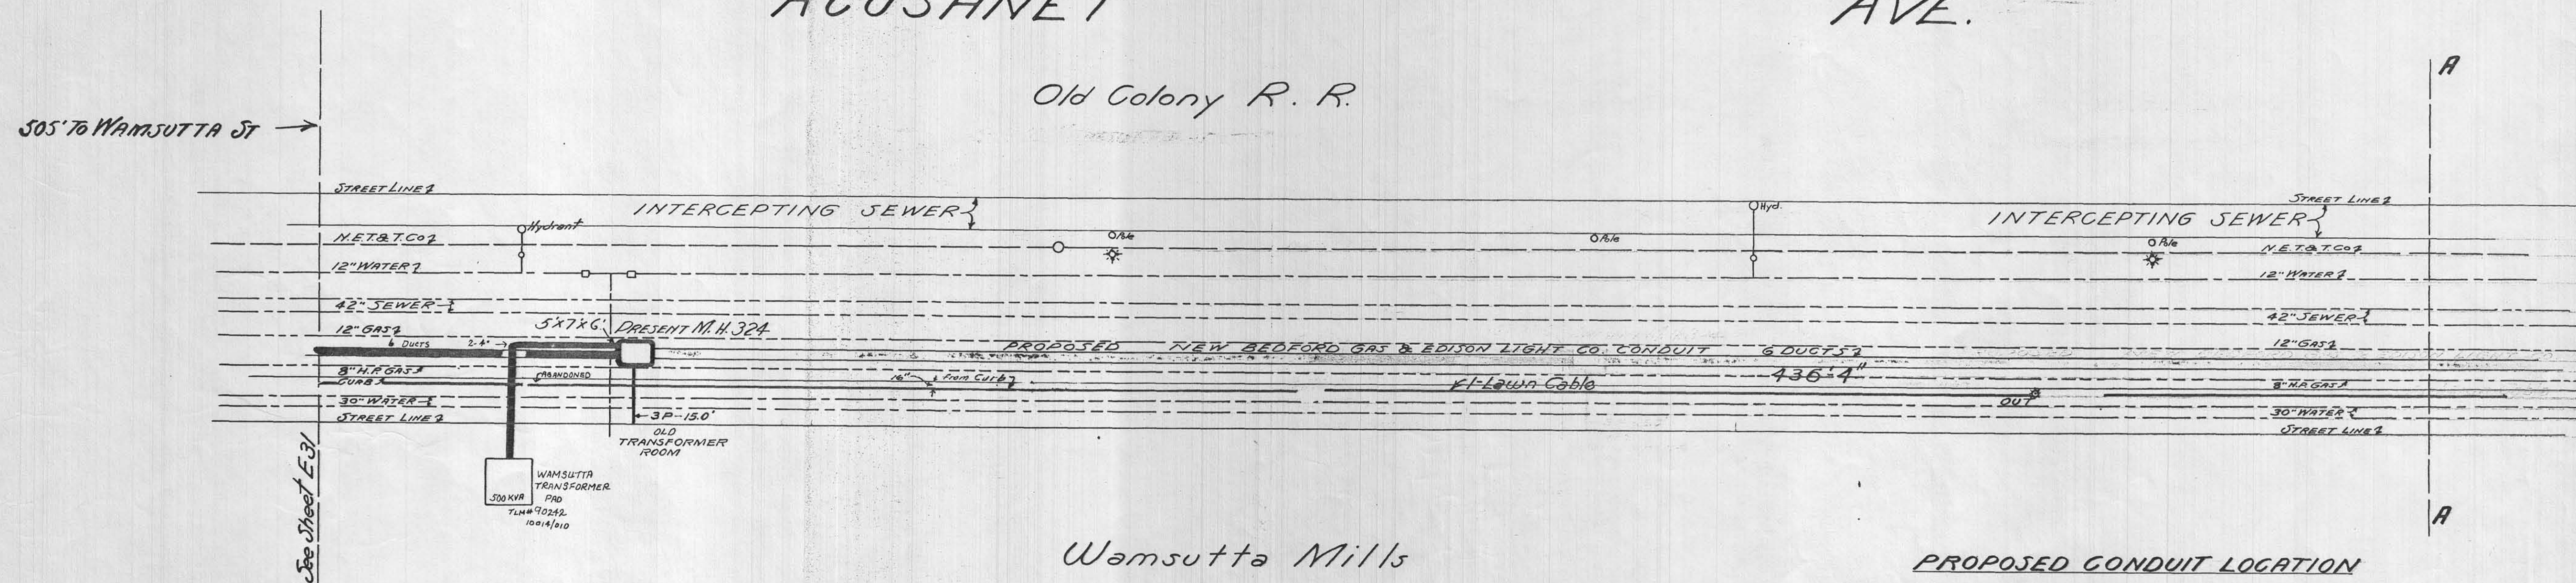

Wamsutta Mills

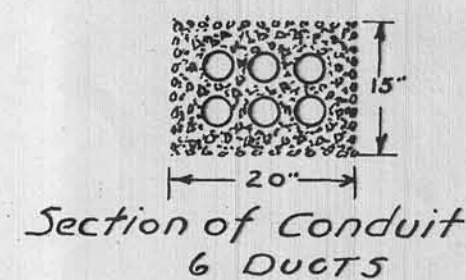

PROPOSED CONDUIT LOCATION
AGUSHNET AVE.—¹⁰550 NO. OF WAMSUTTA ST.
LOGAN ST. LOGAN ST.—¹⁰AGUSHNET AVE.
PURCHASE ST. PURCHASE ST.—LOGAN ST.
¹⁰DEANE ST.
NEW BEDFORD GAS & EDISON LIGHT COMPANY
MARCH 31, 1920 SCALE 1-IN=20 FT.
PLAN NO. E. 628