DRAWING NUMBER
47A

PLAN-HOLD CORPORATION • IRVINE, CALIFORNIA
REORDER BY NUMBER 0775AR

CHANCERY STREET

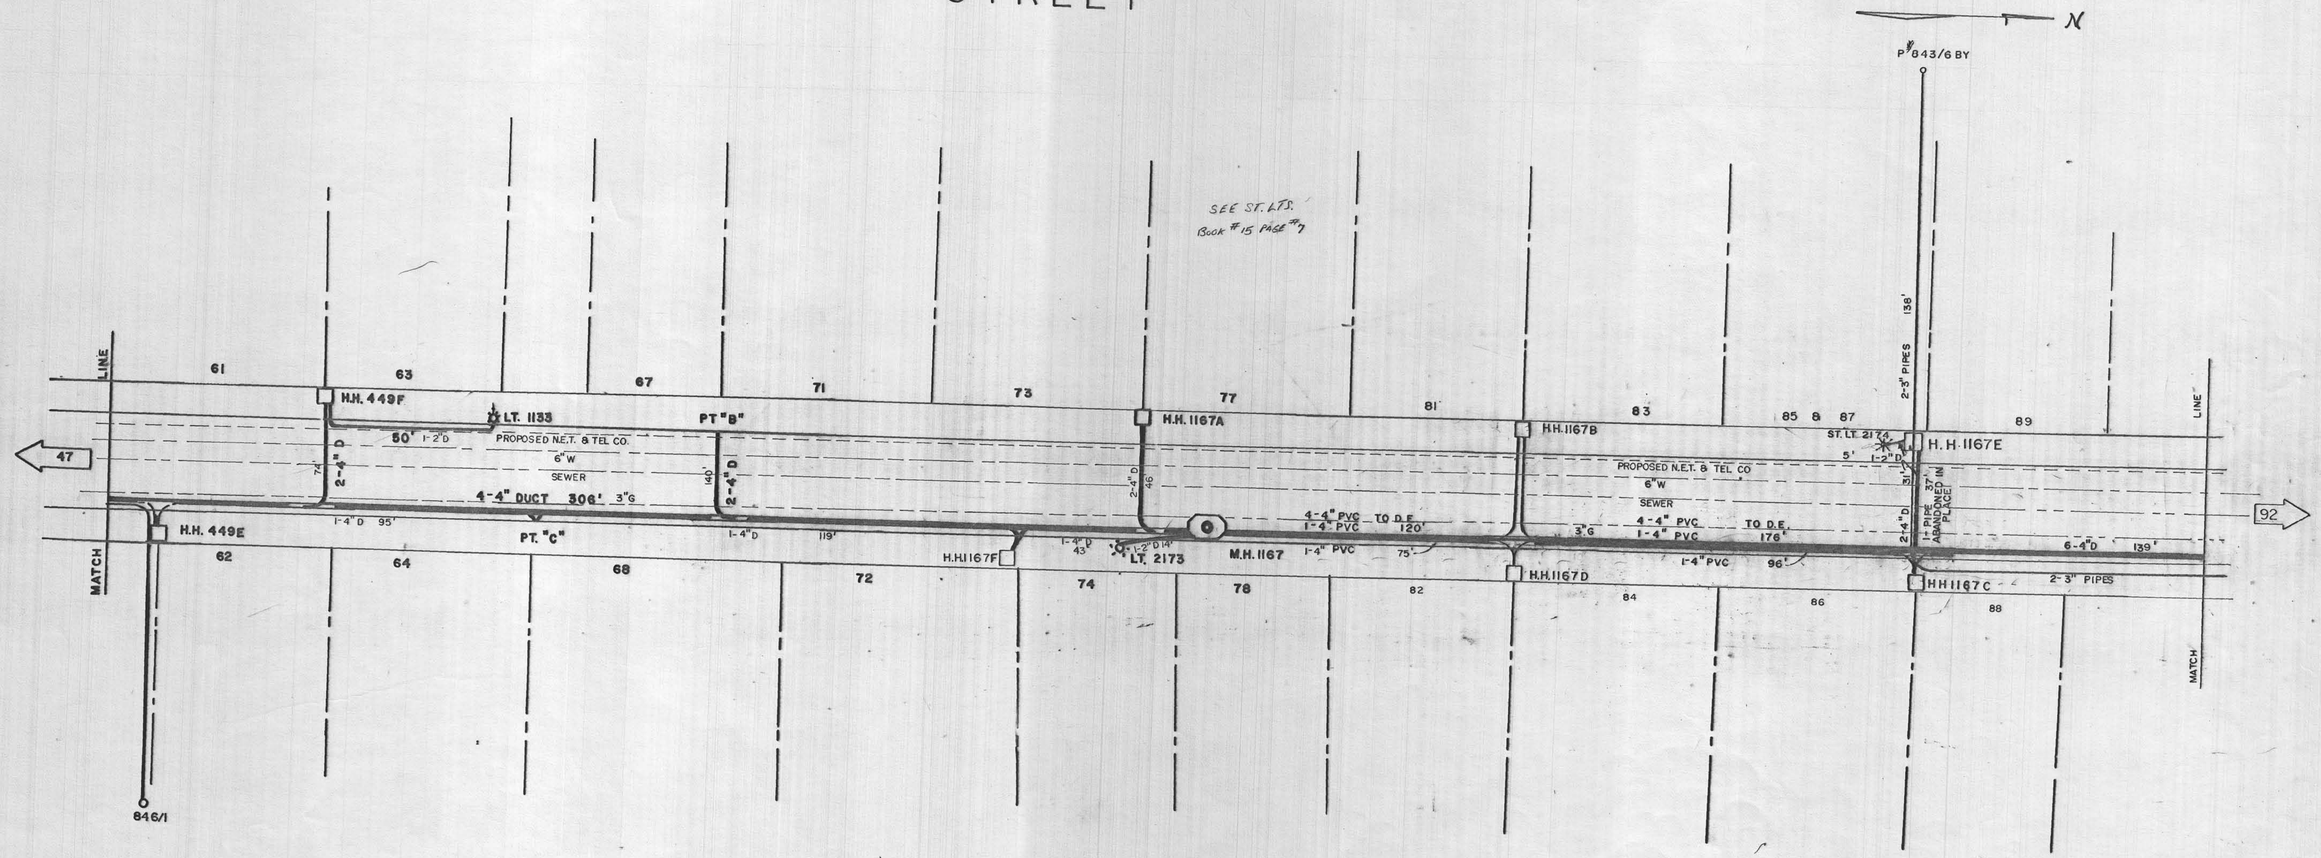

Rev 1/7/02

47A