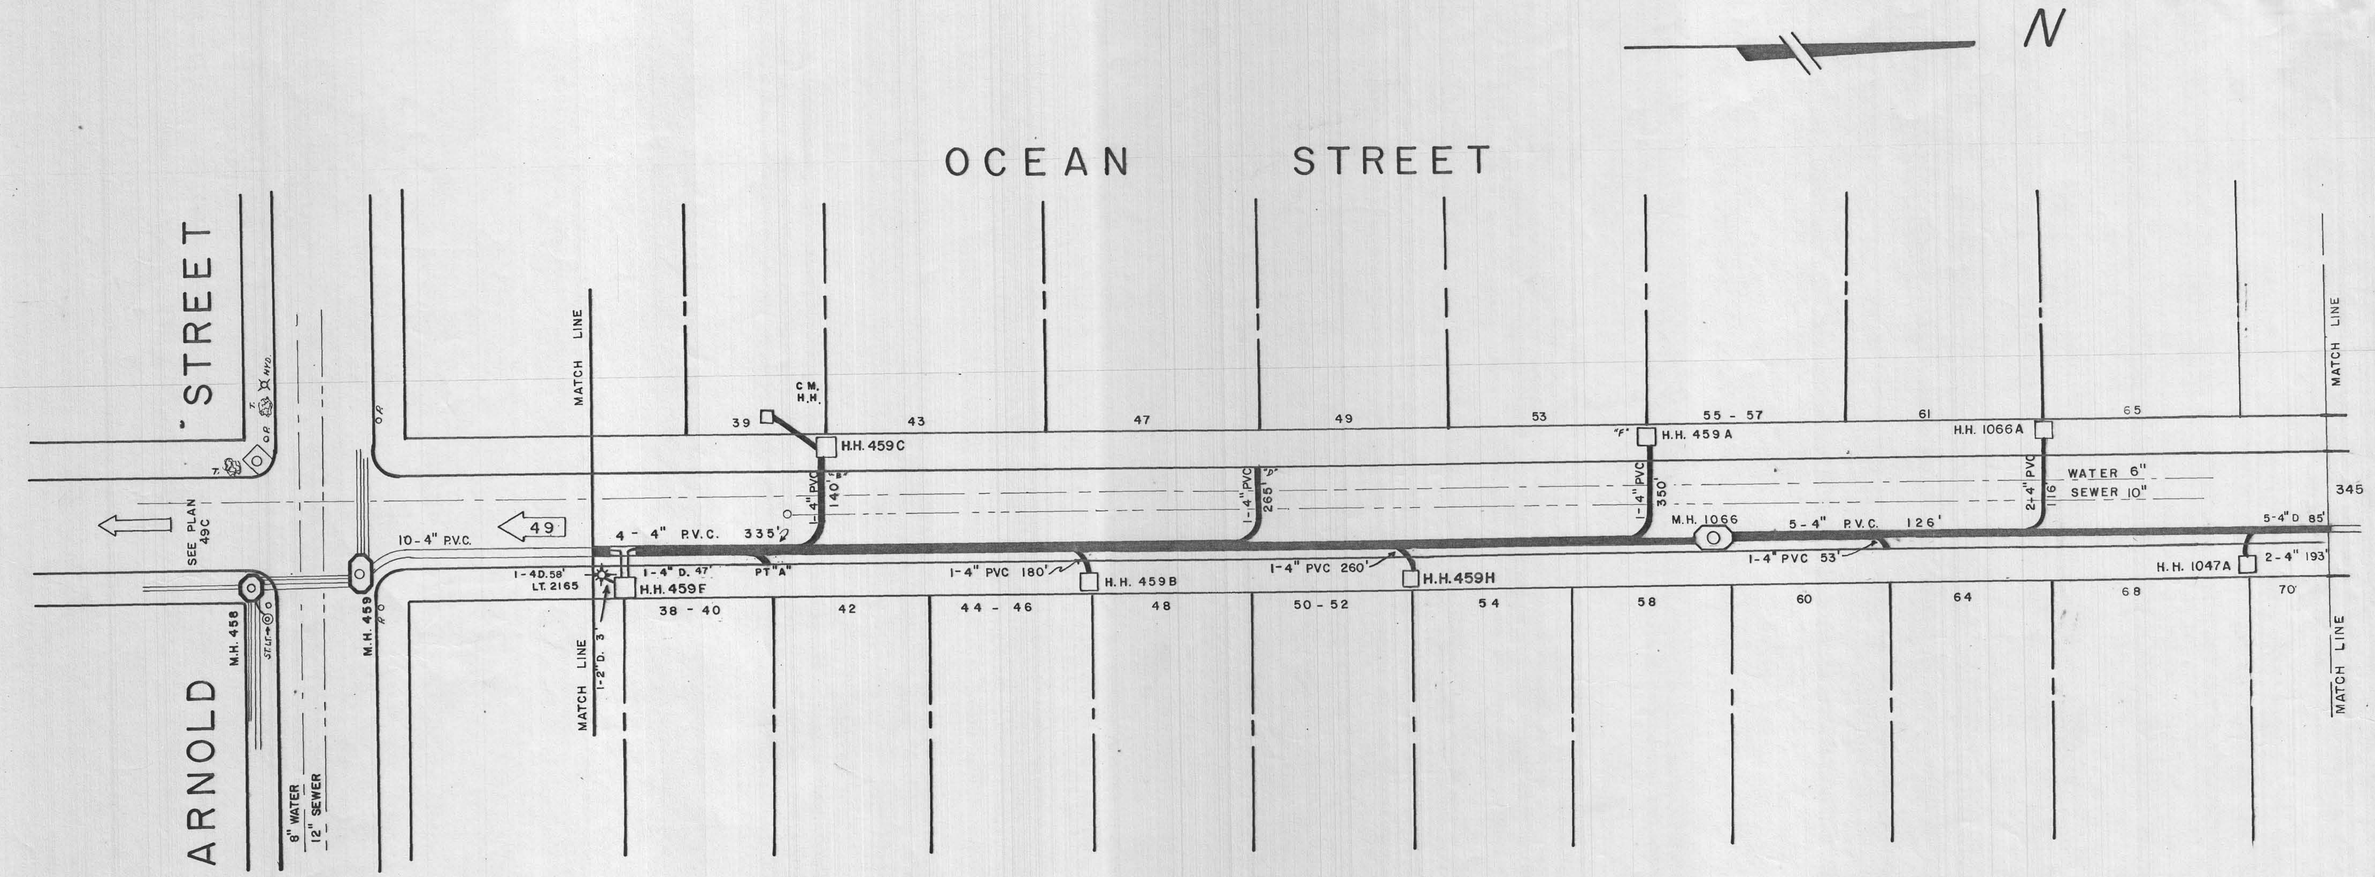

CROSS SECTION LOOKING NORTH

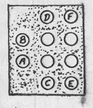

rev 2/12/04

49-A