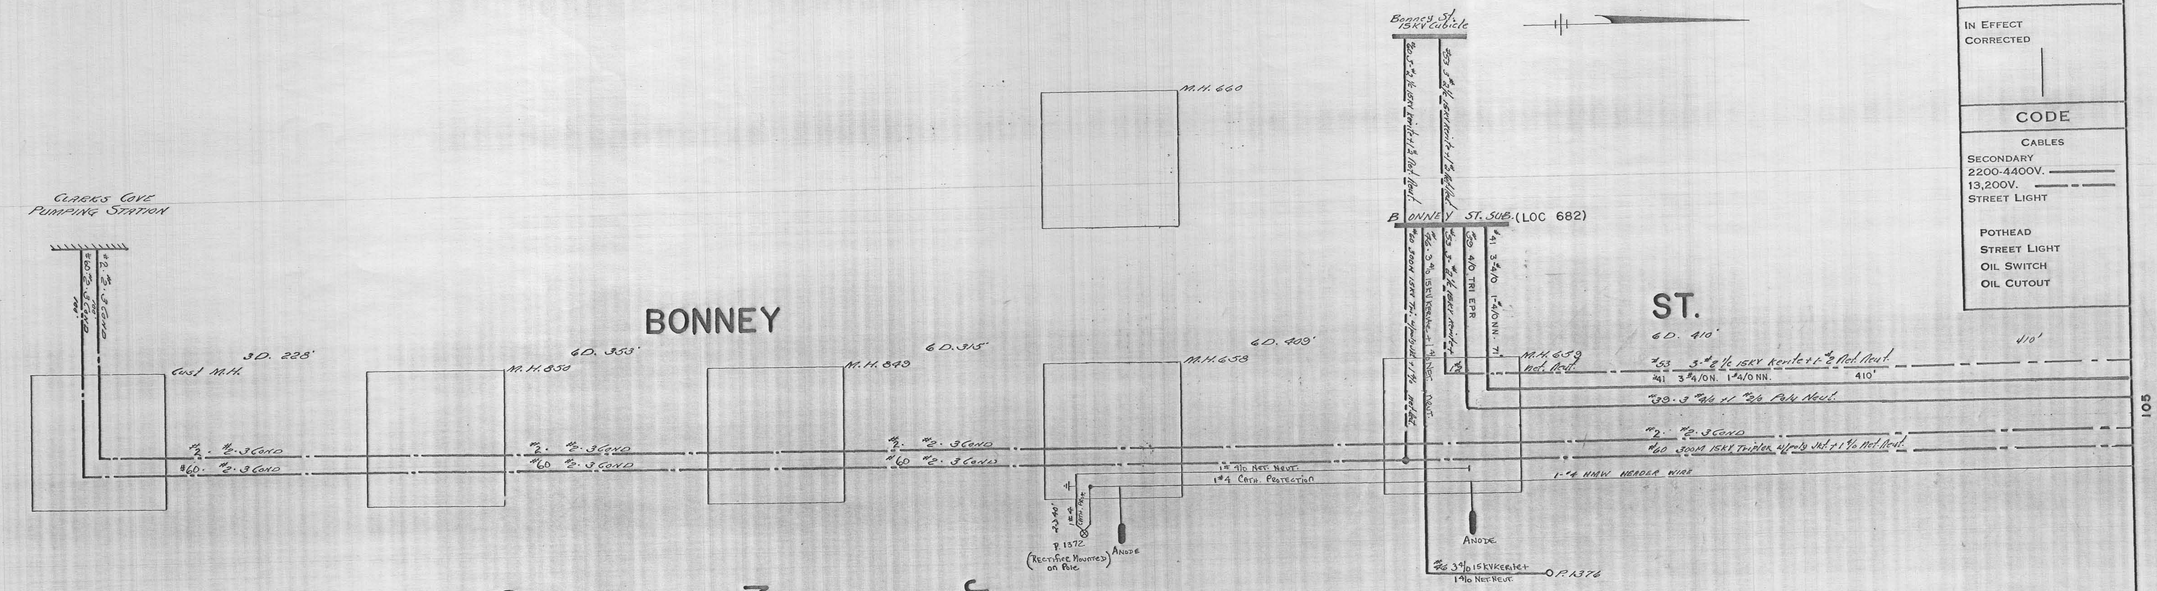

SHEET No. 153

N. B. G. & E. L. CO.
CABLE RECORD

IN EFFECT
CORRECTED

CODE

CABLES
SECONDARY 2200-4400V.
13,200V.
STREET LIGHT

POTHEAD
STREET LIGHT
OIL SWITCH
OIL CUTOUT

Rev. 6/14/80

153

FORM 77 PRINTED ON