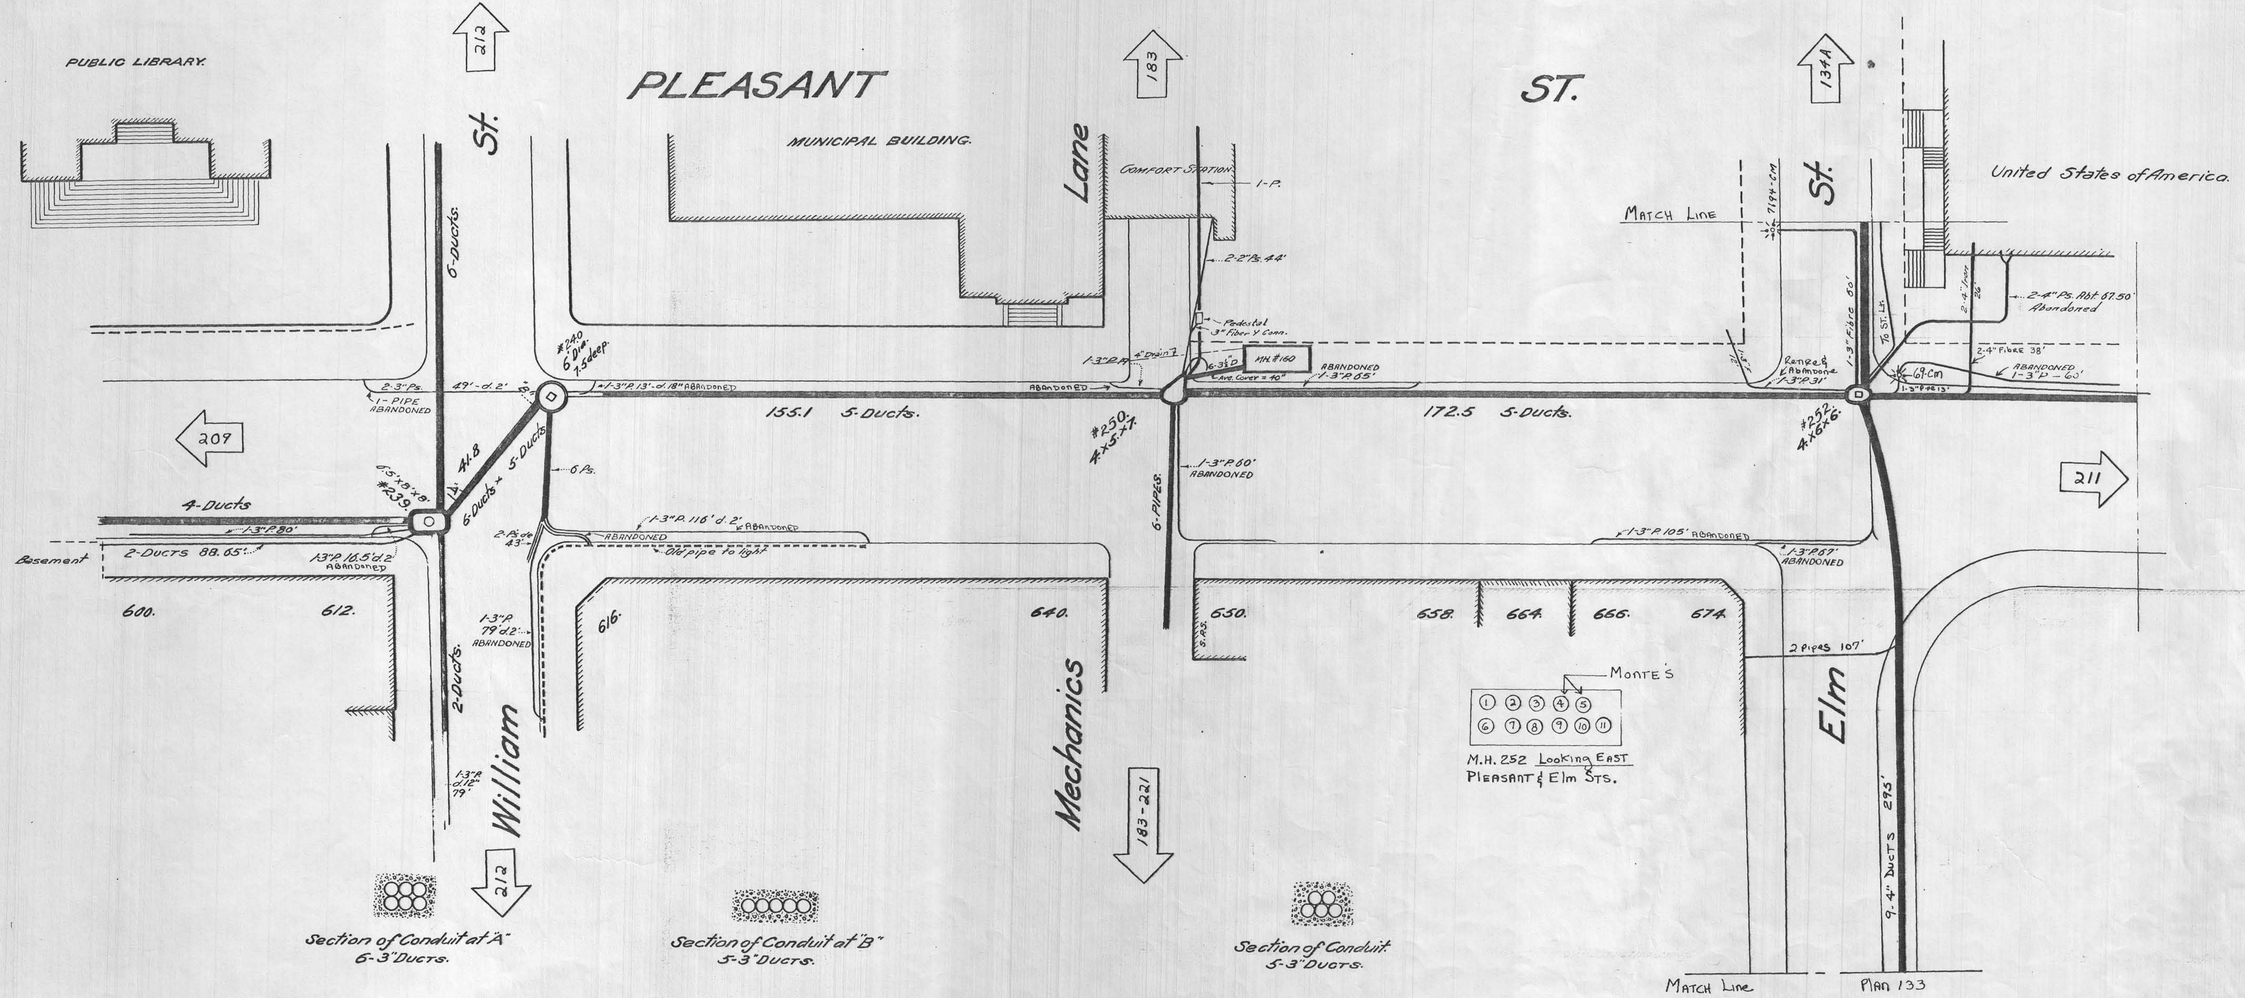
PUBLIC LIBRARY.
PLEASANT
ST.
MUNICIPAL BUILDING.
Lane
COMFORT STATION
United States of America.
MATCH LINE
St.
William
Mechanics
Elm
212
183
134A
209
211
183-221
155.1 5-Ducts.
172.5 5-Ducts.
6-Ducts.
4-Ducts
2-Ducts 88.65'
Basement
600.
612.
616.
640.
650.
658.
664.
666.
674.
2-Ducts.
6-PIPES.
2 PIPES 107'
9-4" DUCTS 293'
MONTE'S
M.H. 252 Looking EAST
PLEASANT & ELM STS.
MATCH LINE
PLAN 133
Section of Conduit at "A"
6-3" DUCTS.
Section of Conduit at "B"
5-3" DUCTS.
Section of Conduit
5-3" DUCTS.