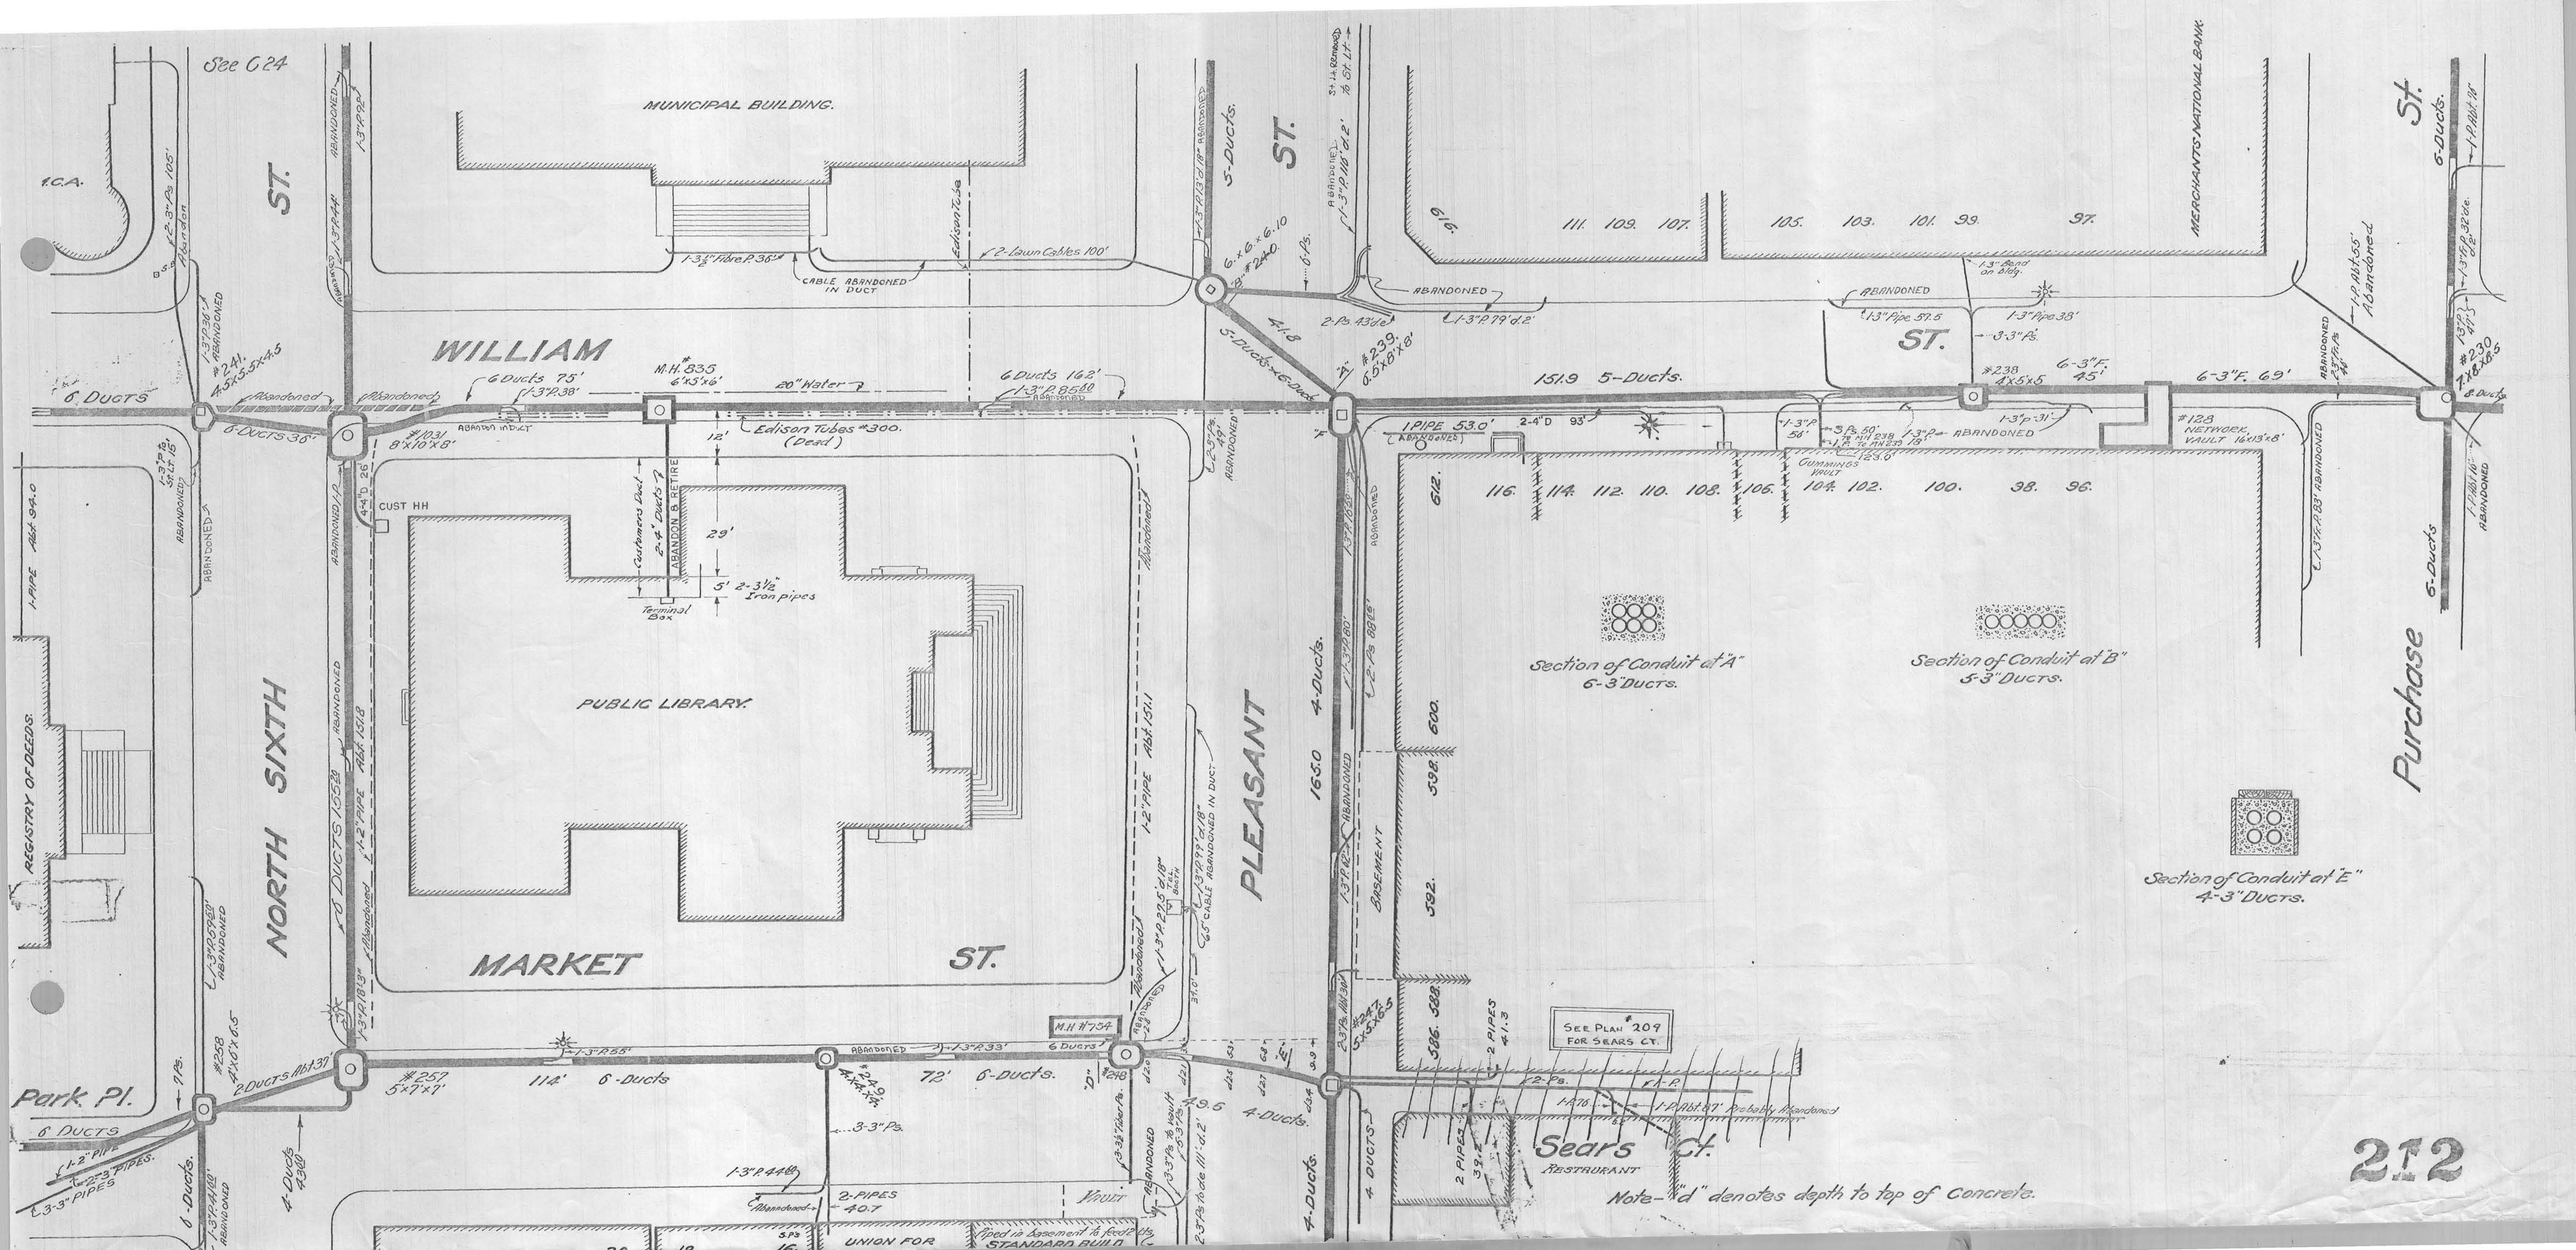
See C 24
MUNICIPAL BUILDING.
WILLIAM
ST.
NORTH SIXTH
PLEASANT
ST.
MARKET
ST.
Purchase
St.
Park Pl.
Sears Ct.
RESTAURANT
PUBLIC LIBRARY.
REGISTRY OF DEEDS.
MERCHANTS NATIONAL BANK.
UNION FOR
STANDARD BUILD.
VAULT
BASEMENT
CUST HH
Terminal Box
Edison Tubes #300. (Dead)
20" Water
Section of Conduit at "A" 6-3" Ducts.
Section of Conduit at "B" 5-3" Ducts.
Section of Conduit at "E" 4-3" Ducts.
SEE PLAN #209 FOR SEARS CT.
Note-"d" denotes depth to top of Concrete.
212