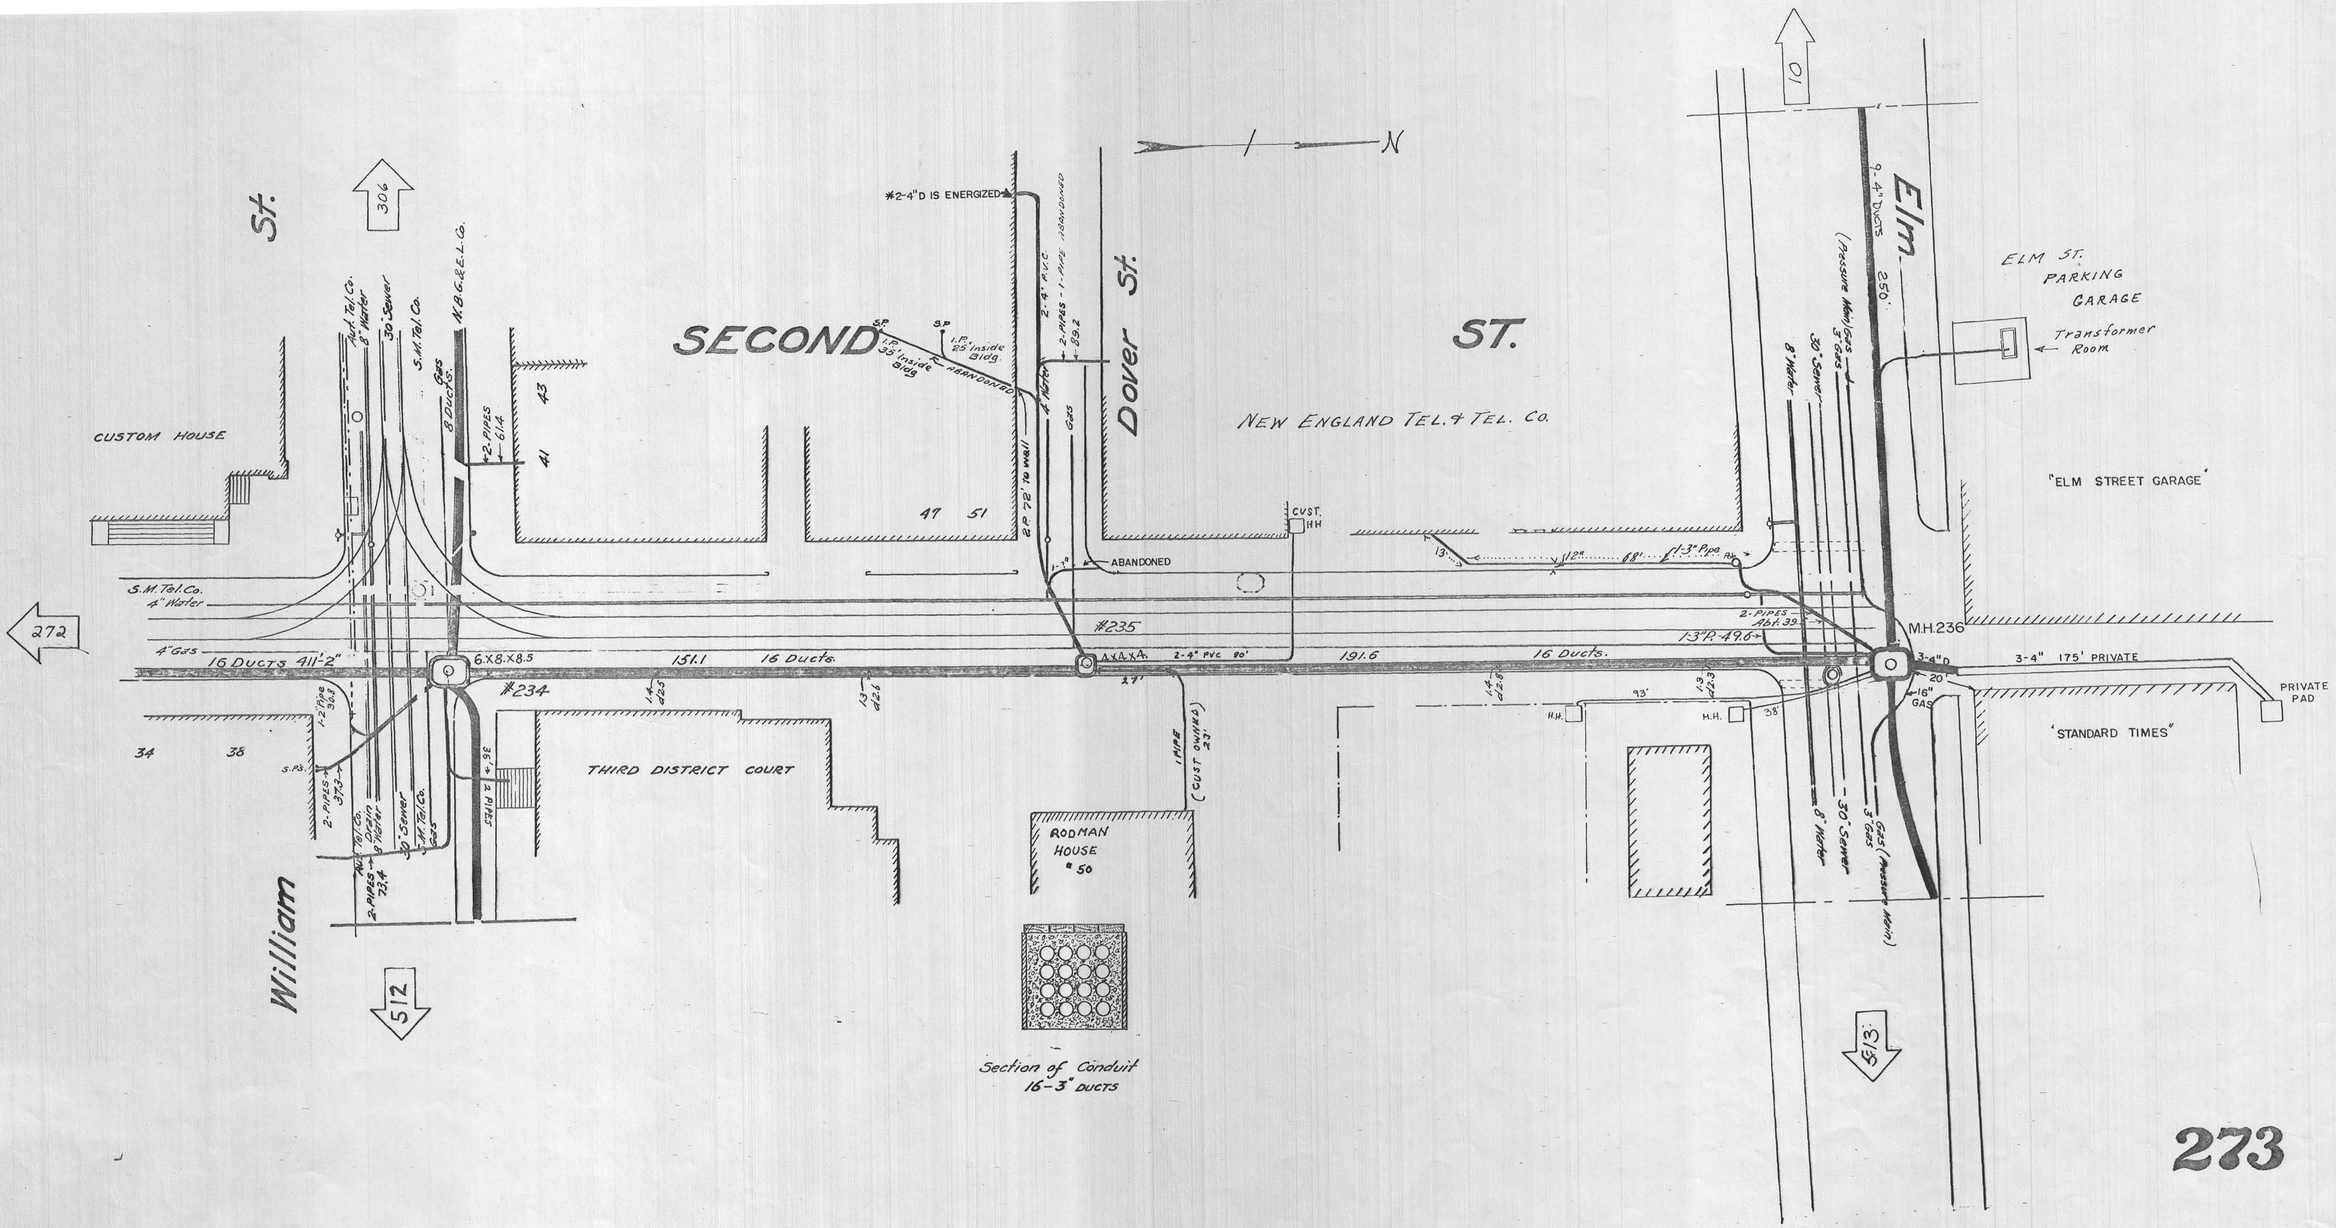
SECOND ST.
Dover St.
Elm
William St.
N
306
272
512
513
10
CUSTOM HOUSE
THIRD DISTRICT COURT
NEW ENGLAND TEL. & TEL. CO.
ELM ST. PARKING GARAGE
Transformer Room
"ELM STREET GARAGE"
"STANDARD TIMES"
PRIVATE PAD
RODMAN HOUSE #50
#234
#235
M.H.236
*2-4"D IS ENERGIZED
ABANDONED
CUST. HH
16 DUCTS 411'-2"
151.1
16 Ducts.
191.6
2-4" PVC 80'
3-4" 175' PRIVATE
9-4" DUCTS 250'
(Pressure Main) Gas
30" Sewer
8" Water
S.M. Tel. Co.
4" Water
4" Gas
Section of Conduit
16-3" DUCTS