PLAN HOLD CORPORATION • IRVINE, CALIFORNIA
REORDER BY NUMBER 27OAR
PLAN HOLD CORPORATION • IRVINE, CALIFORNIA
REORDER BY NUMBER 27OAR
PLAN HOLD CORPORATION • IRVINE, CALIFORNIA
REORDER BY NUMBER 27OAR
PLAN HOLD CORPORATION • IRVINE, CALIFORNIA
REORDER BY NUMBER 27OAR

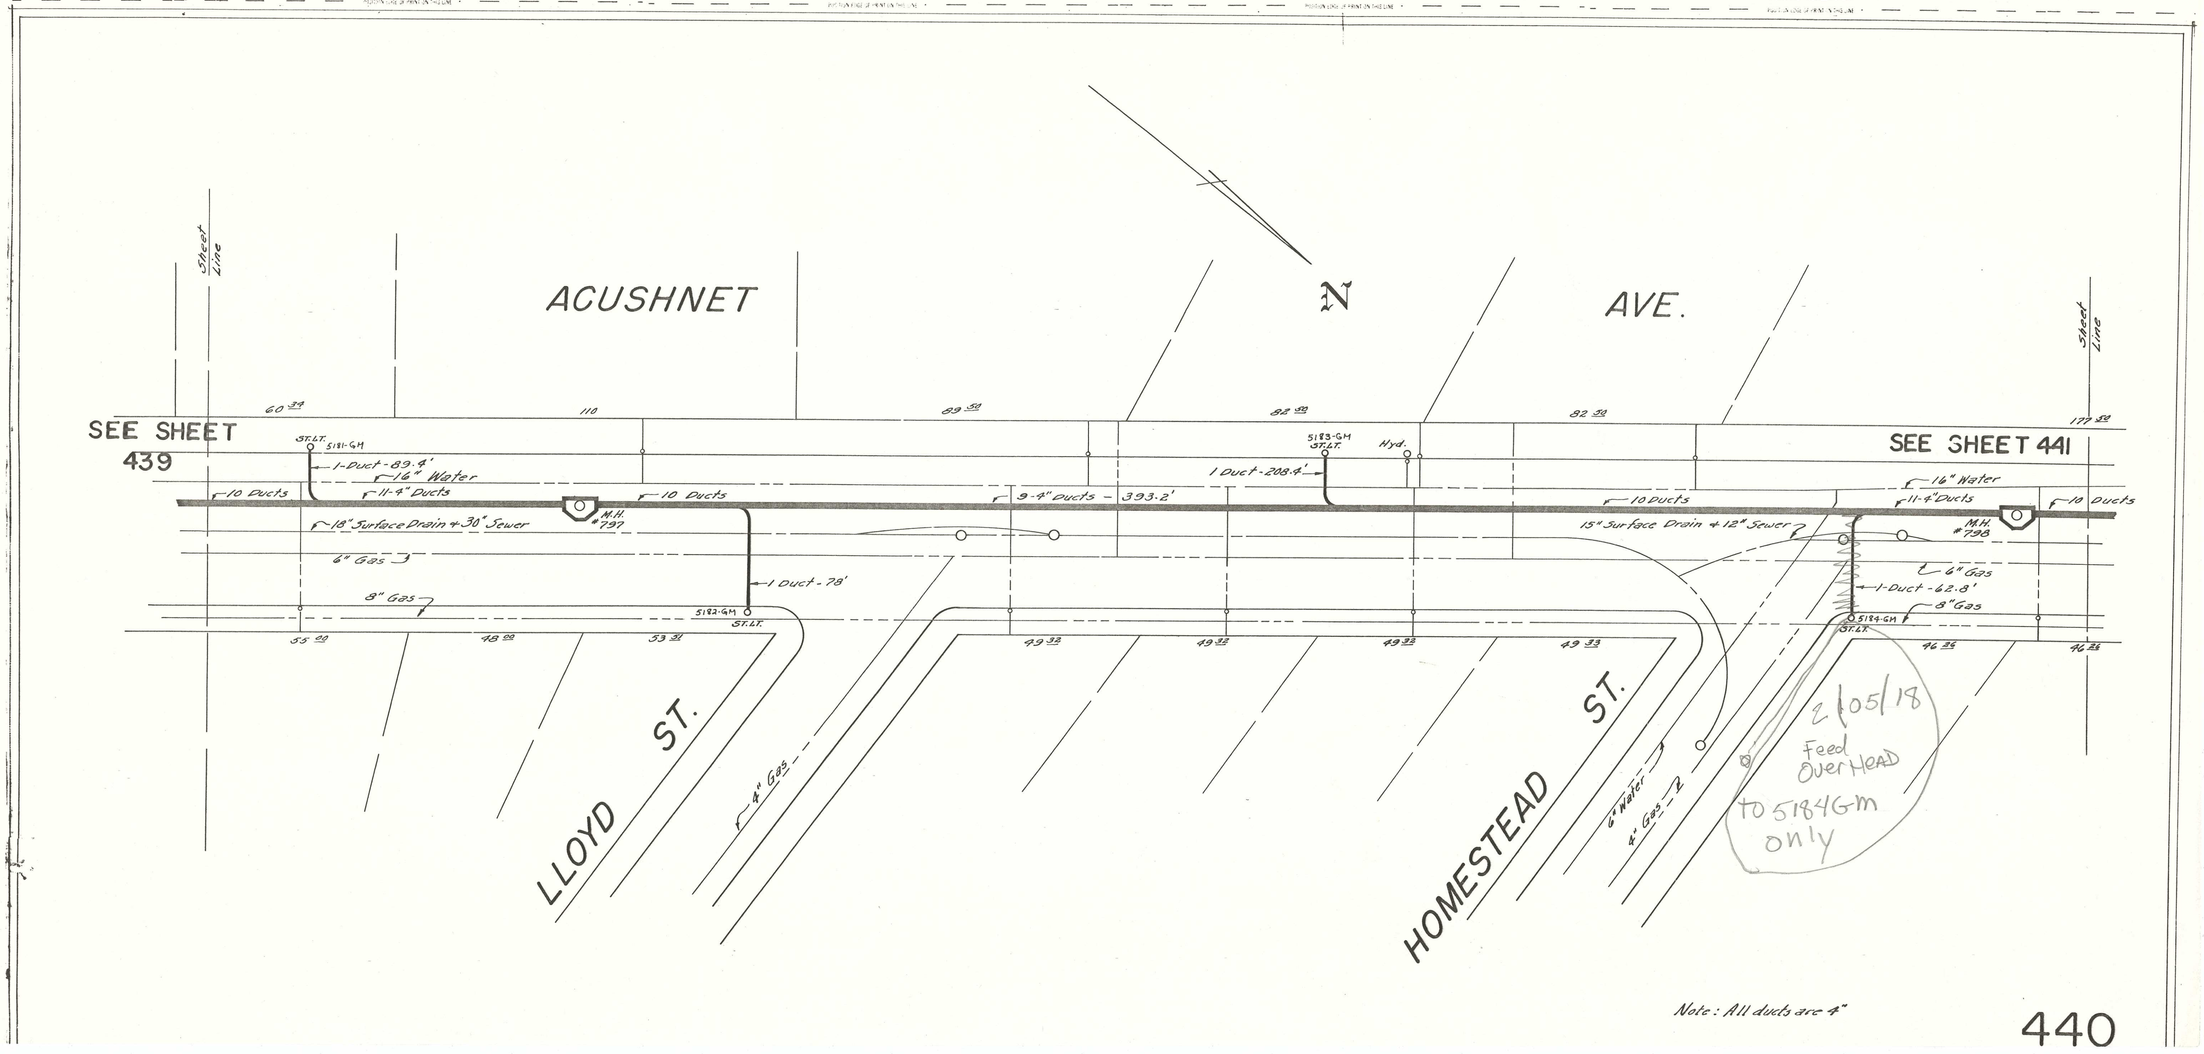

Note: All ducts are 4"