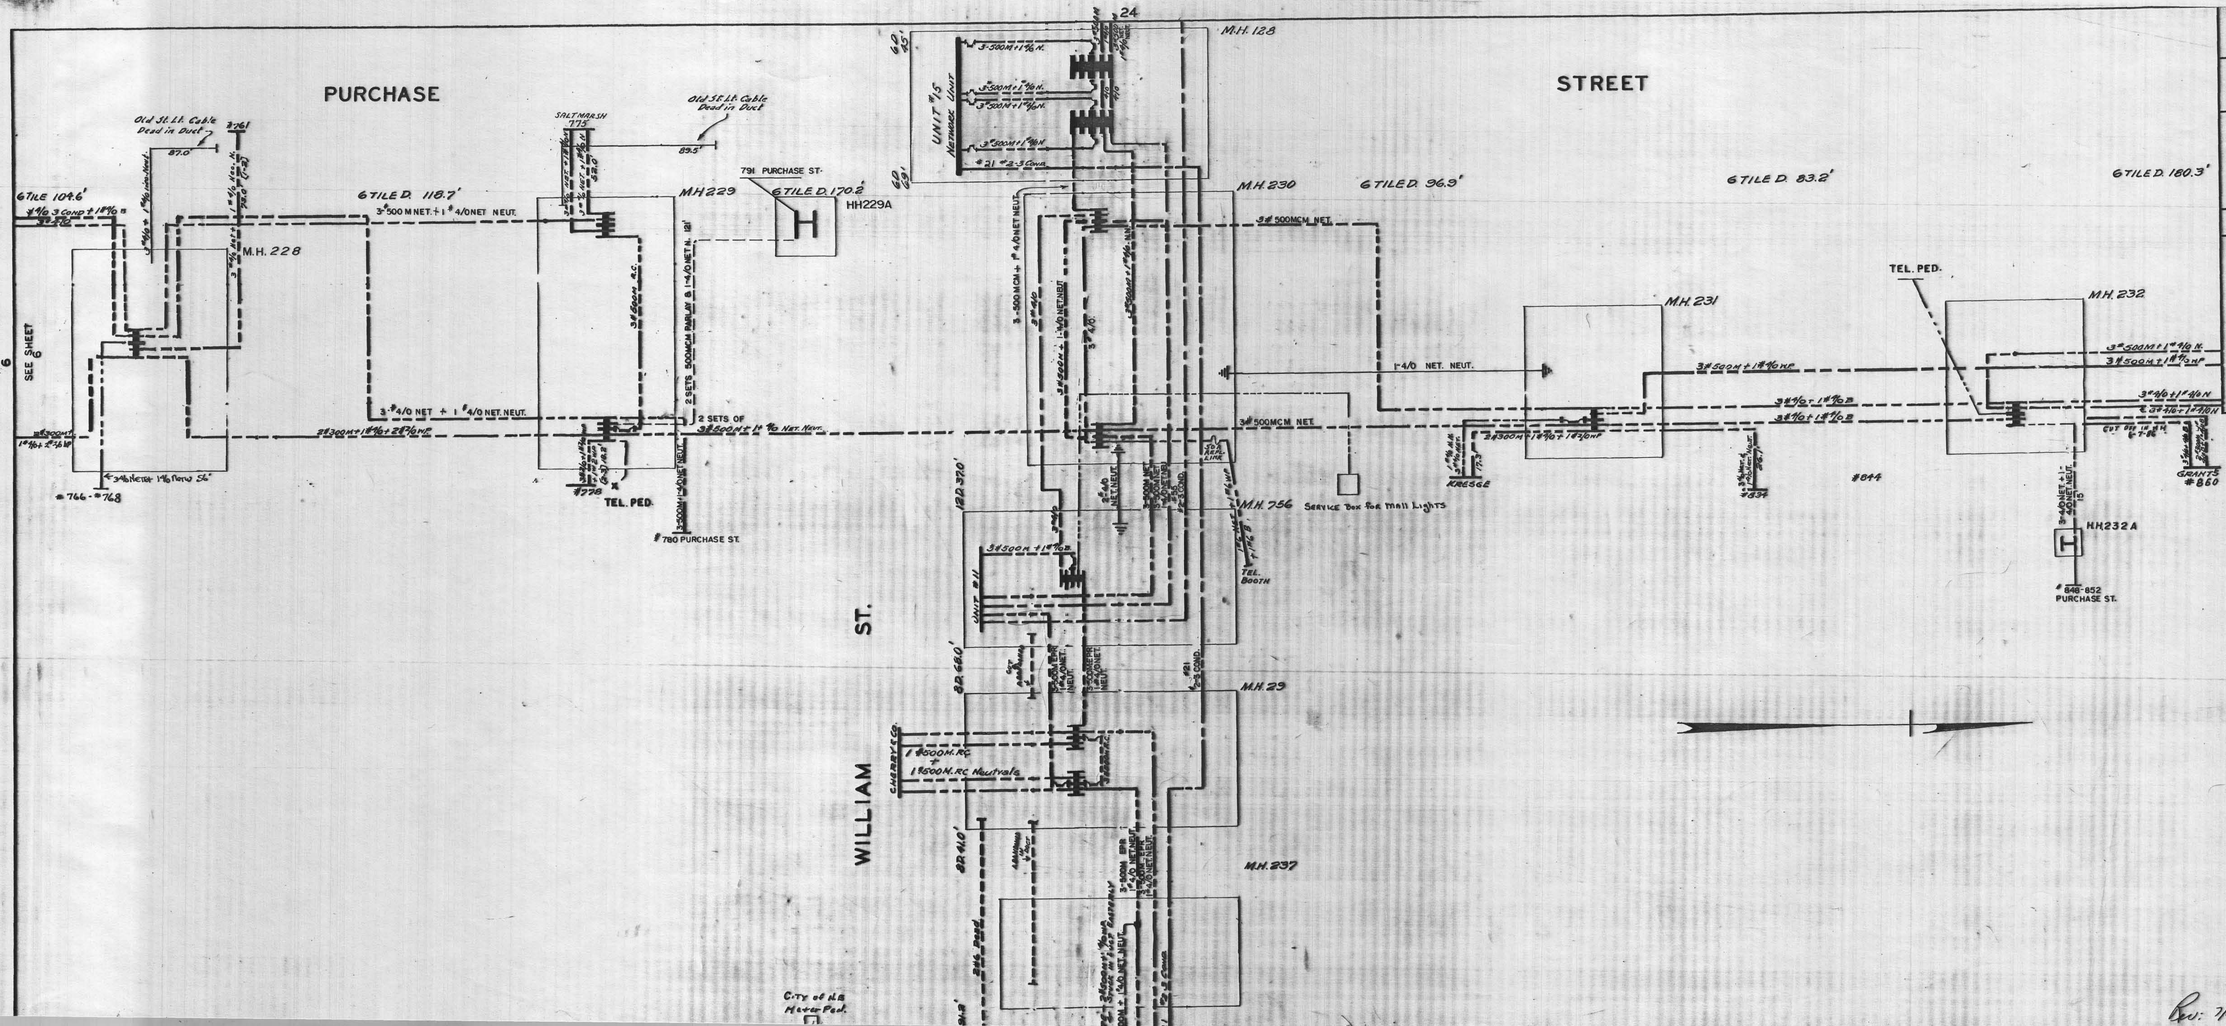

SHEET No. 7

N. B. G. & E. L. CO.
CABLE RECORD

IN EFFECT 5-4-42
CORRECTED 3-22-43
9-29-47
7-6-48
1-12-49

CODE

CABLES
SECONDARY 750 to 0
2200-4400V. 350
13,200V.
STREET LIGHT

POTHEAD
STREET LIGHT
OIL SWITCH
OIL CUTOUT
LIMITER

DRAWING NUMBER 7

PLAN HOLD CORPORATION • IRVINE, CALIFORNIA
RECORDS OF PLAN HOLD CORPORATION
PRODUCED BY PLAN HOLD CORPORATION

DRAWING NUMBER 7

PLAN HOLD CORPORATION • IRVINE, CALIFORNIA
RECORDS OF PLAN HOLD CORPORATION
PRODUCED BY PLAN HOLD CORPORATION