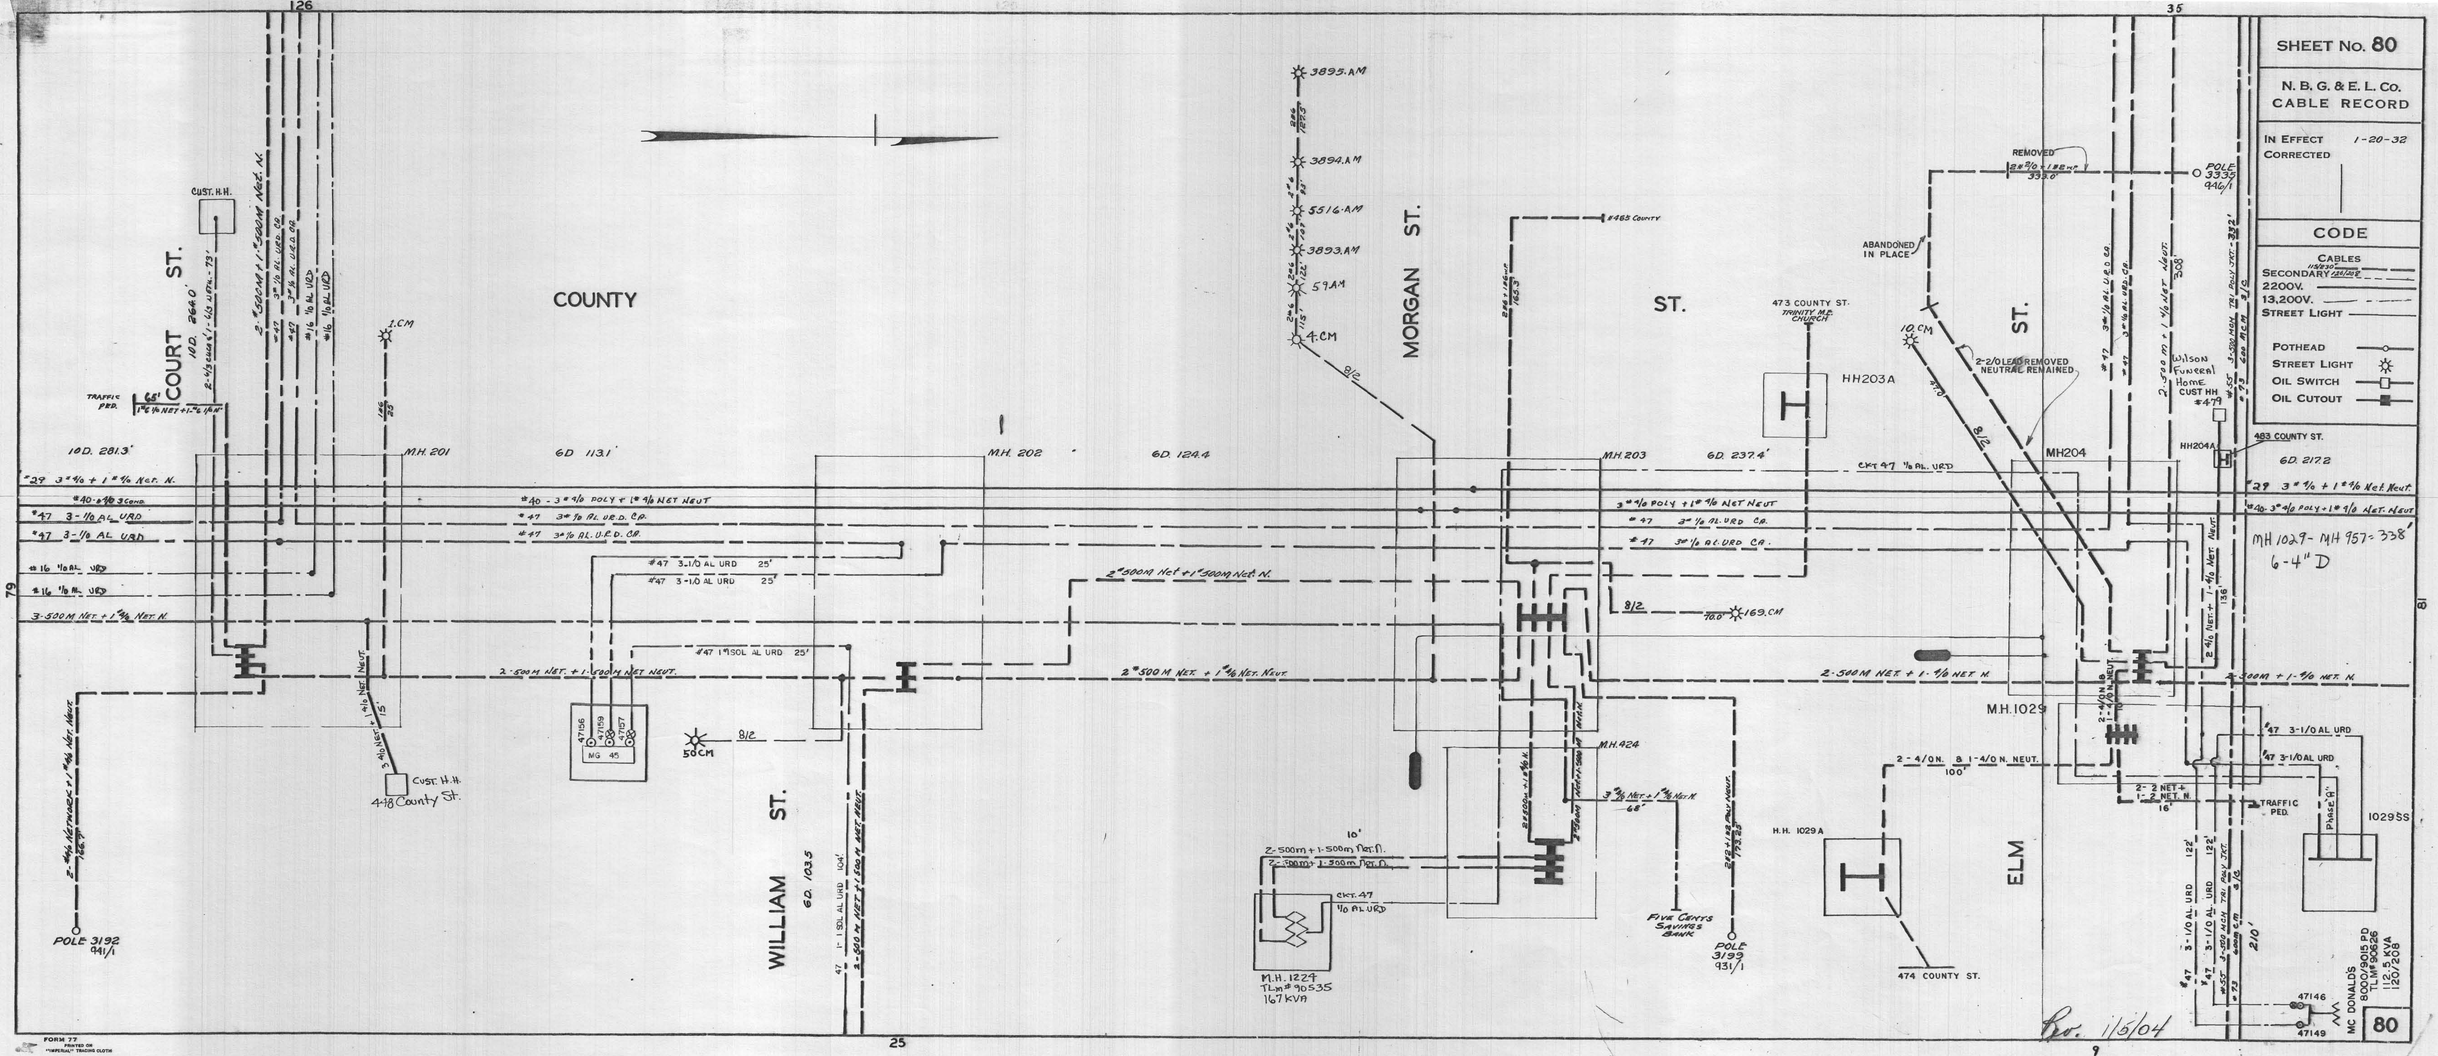
SHEET No. 80
N. B. G. & E. L. Co.
CABLE RECORD
IN EFFECT 1-20-32
CORRECTED
CODE
CABLES
SECONDARY
2200V.
13,200V.
STREET LIGHT
POTHEAD
STREET LIGHT
OIL SWITCH
OIL CUTOUT
80
COURT ST.
COUNTY
MORGAN ST.
ST.
WILLIAM ST.
ELM
CUST. H.H.
TRAFFIC PED.
MH 201
MH 202
MH 203
MH204
MH 1029
MH 424
MH 1224
TLM# 90535
167 KVA
HH203A
HH204A
473 COUNTY ST.
TRINITY M.E. CHURCH
ABANDONED IN PLACE
REMOVED
2-2/0 LEAD REMOVED NEUTRAL REMAINED
Wilson Funeral Home
CUST HH #479
483 COUNTY ST.
FIVE CENTS SAVINGS BANK
H.H. 1029 A
474 COUNTY ST.
4-18 County St.
POLE 3192 941/1
POLE 3193 931/1
POLE 3335 946/1
MC DONALDS
8000/9015 PD
TL M# 90526
17/5 KVA
120/208
1029SS
PHASE GR.
47146
47149
10D. 264.0'
10D. 281.3'
6D 113.1'
6D. 124.4
6D. 237.4'
6D. 217.2
6D. 103.5
MH 1029 - MH 957 = 338'
6-4" D
Rev. 1/5/04
FORM 77
PRINTED ON "IMPERIAL" TRACING CLOTH