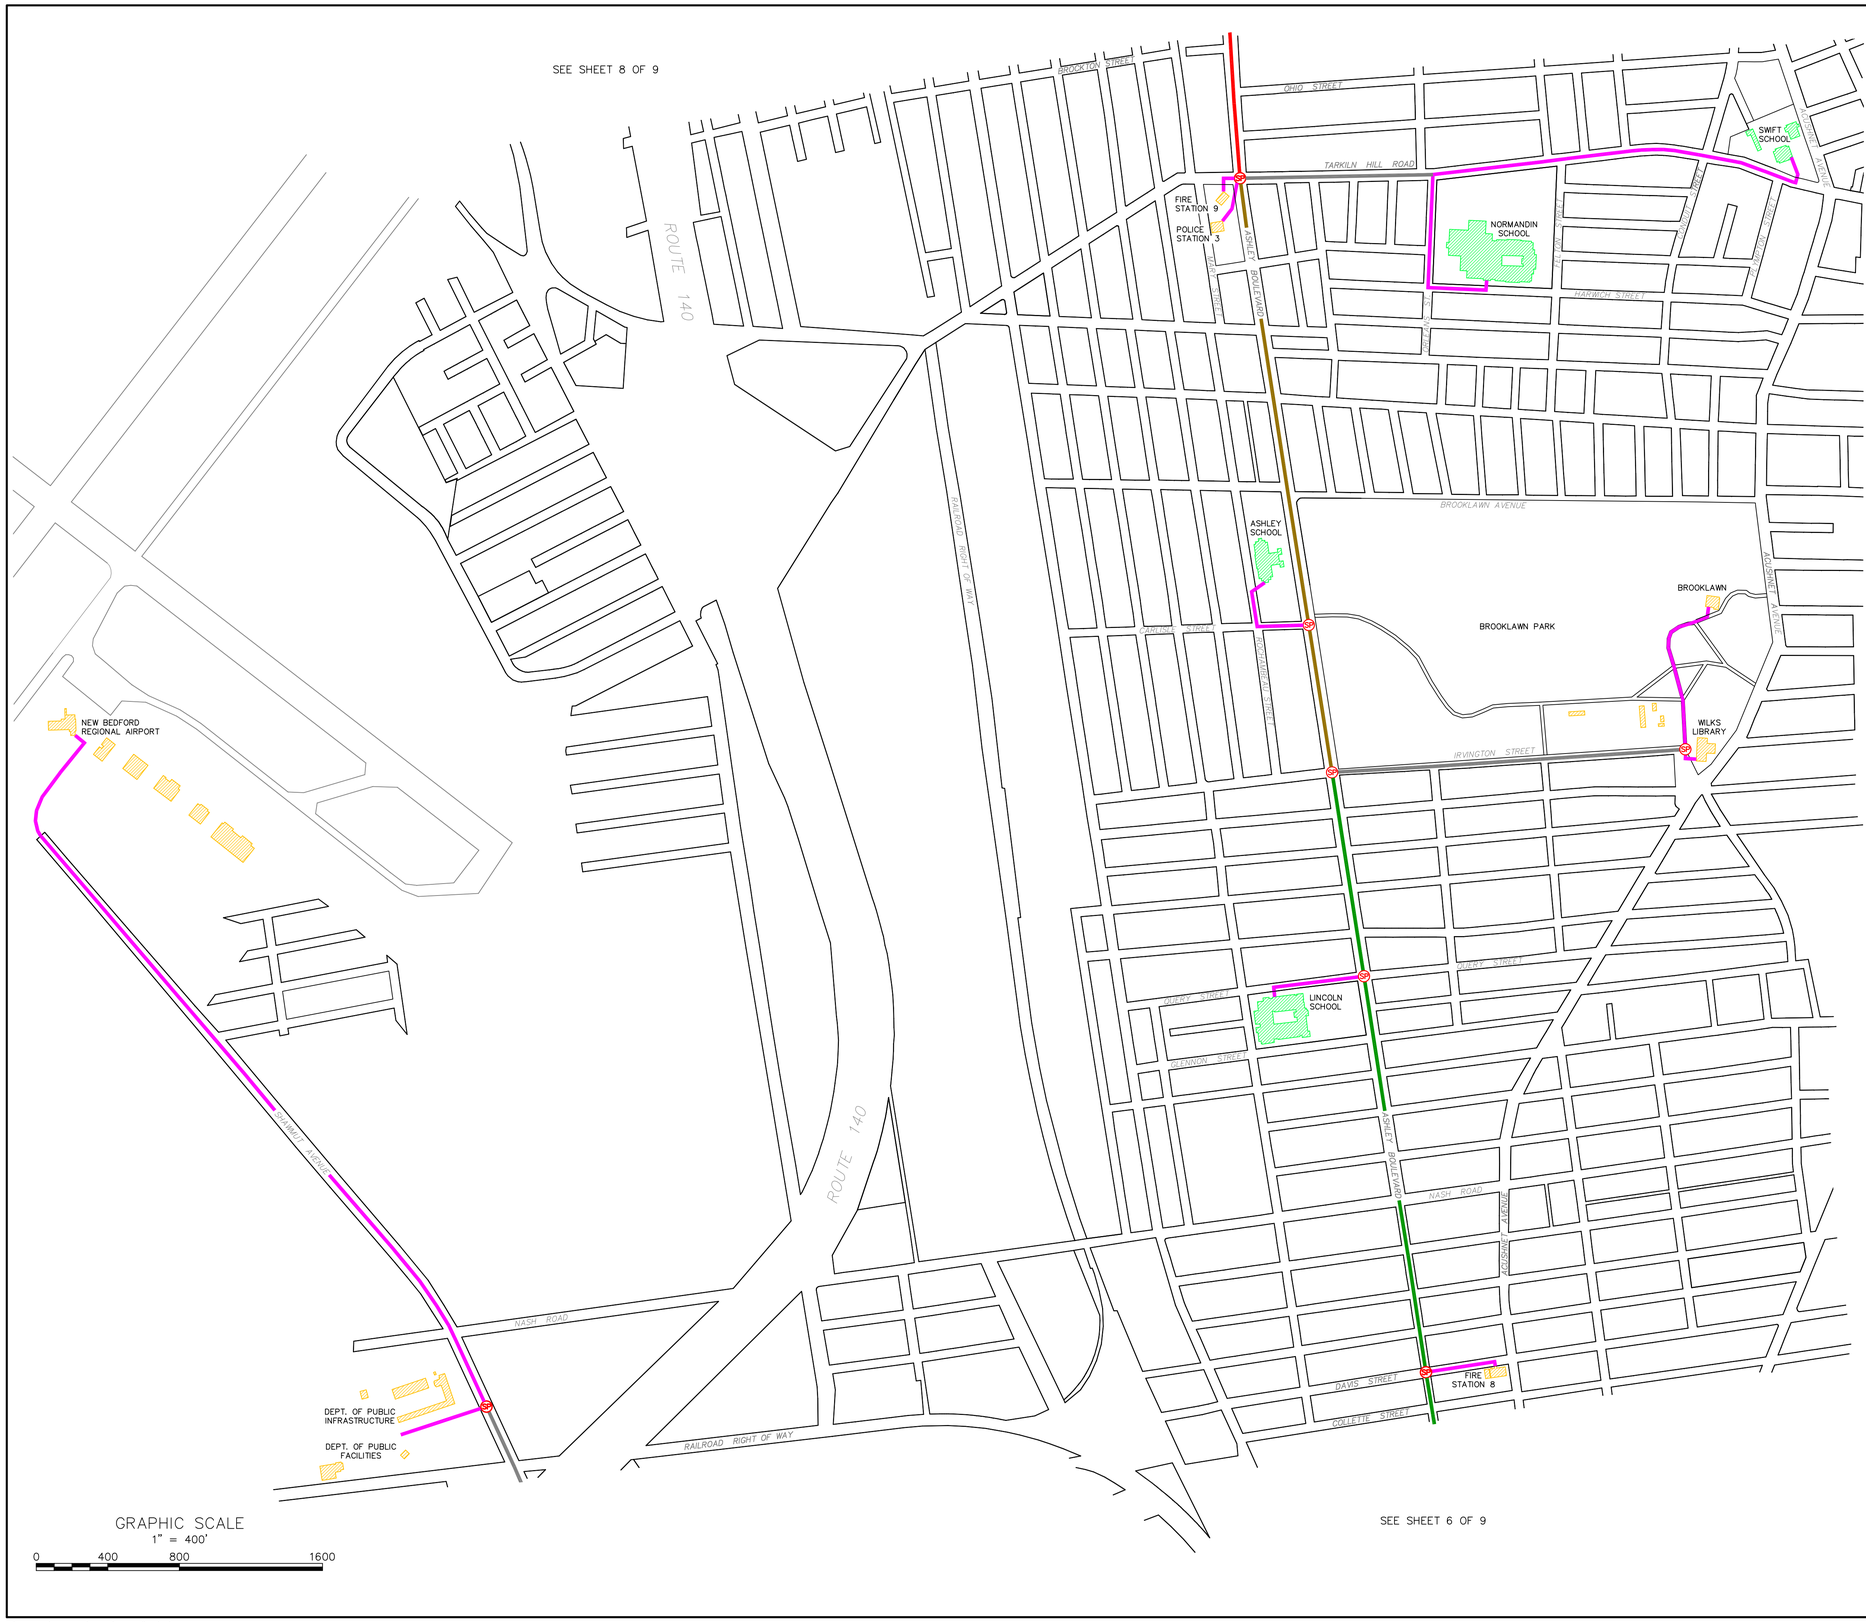

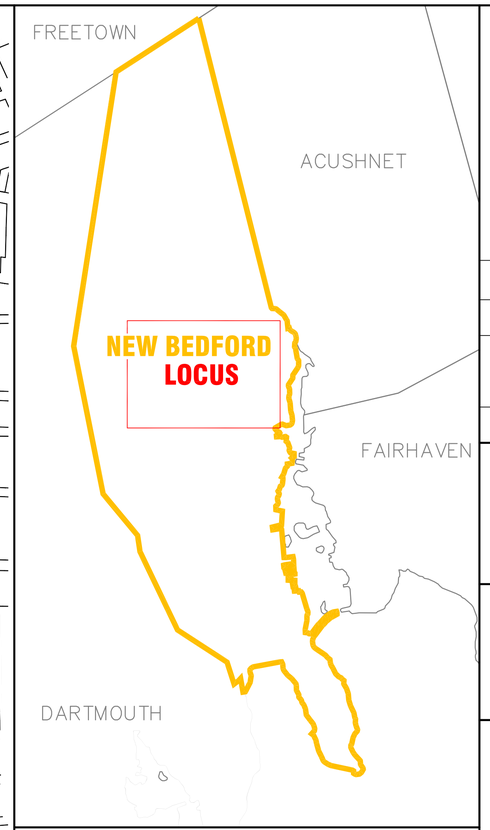

CITY LOCUS MAP / SCALE ; 1" = 1 MILE

KEY TO FIBER OPTIC CABLE

SYMBOL	FOC TYPE
	12 COUNT
	24 COUNT
	36 COUNT
	48 COUNT
	72 COUNT
	96 COUNT
	120 COUNT
	144 COUNT
	192 COUNT
	204 COUNT
	216 COUNT
	288 COUNT

REV.	DATE	BY	APP'D	DESCRIPTION

DATE: FEB. 24, 2017
DRAWN BY: JH
CHECKED BY: WFM
JOB NO.: 17-8880
SCALE: AS NOTED

Comm-Tract Corp
235 Summer Road
Boxborough, MA 01719
(781) 890-5070
Comm-Tract
website : www.comm-tract.com / or contact : info@comm-tract.com

FIBER OPTIC NETWORK MAP
DAVIS ST. TO BROCKTON ST.

PREPARED FOR:
CITY OF NEW BEDFORD

JOB NO.: 17-8880
DWG. 7 OF 9