File Path: J:\DWG\P2019\1061\T10\Civil\Plan\20191061T10_GRD01.dwg Layout: CG-101 Plotted: Tue, October 12, 2021 - 3:46 PM User: jdeninger

MS VIEW: | LAYER STATE: | Plotter: AWG TAB PDF (3 ENTER FILE FOR DOCUMENTATION).PC3 CTB File: FO.STB

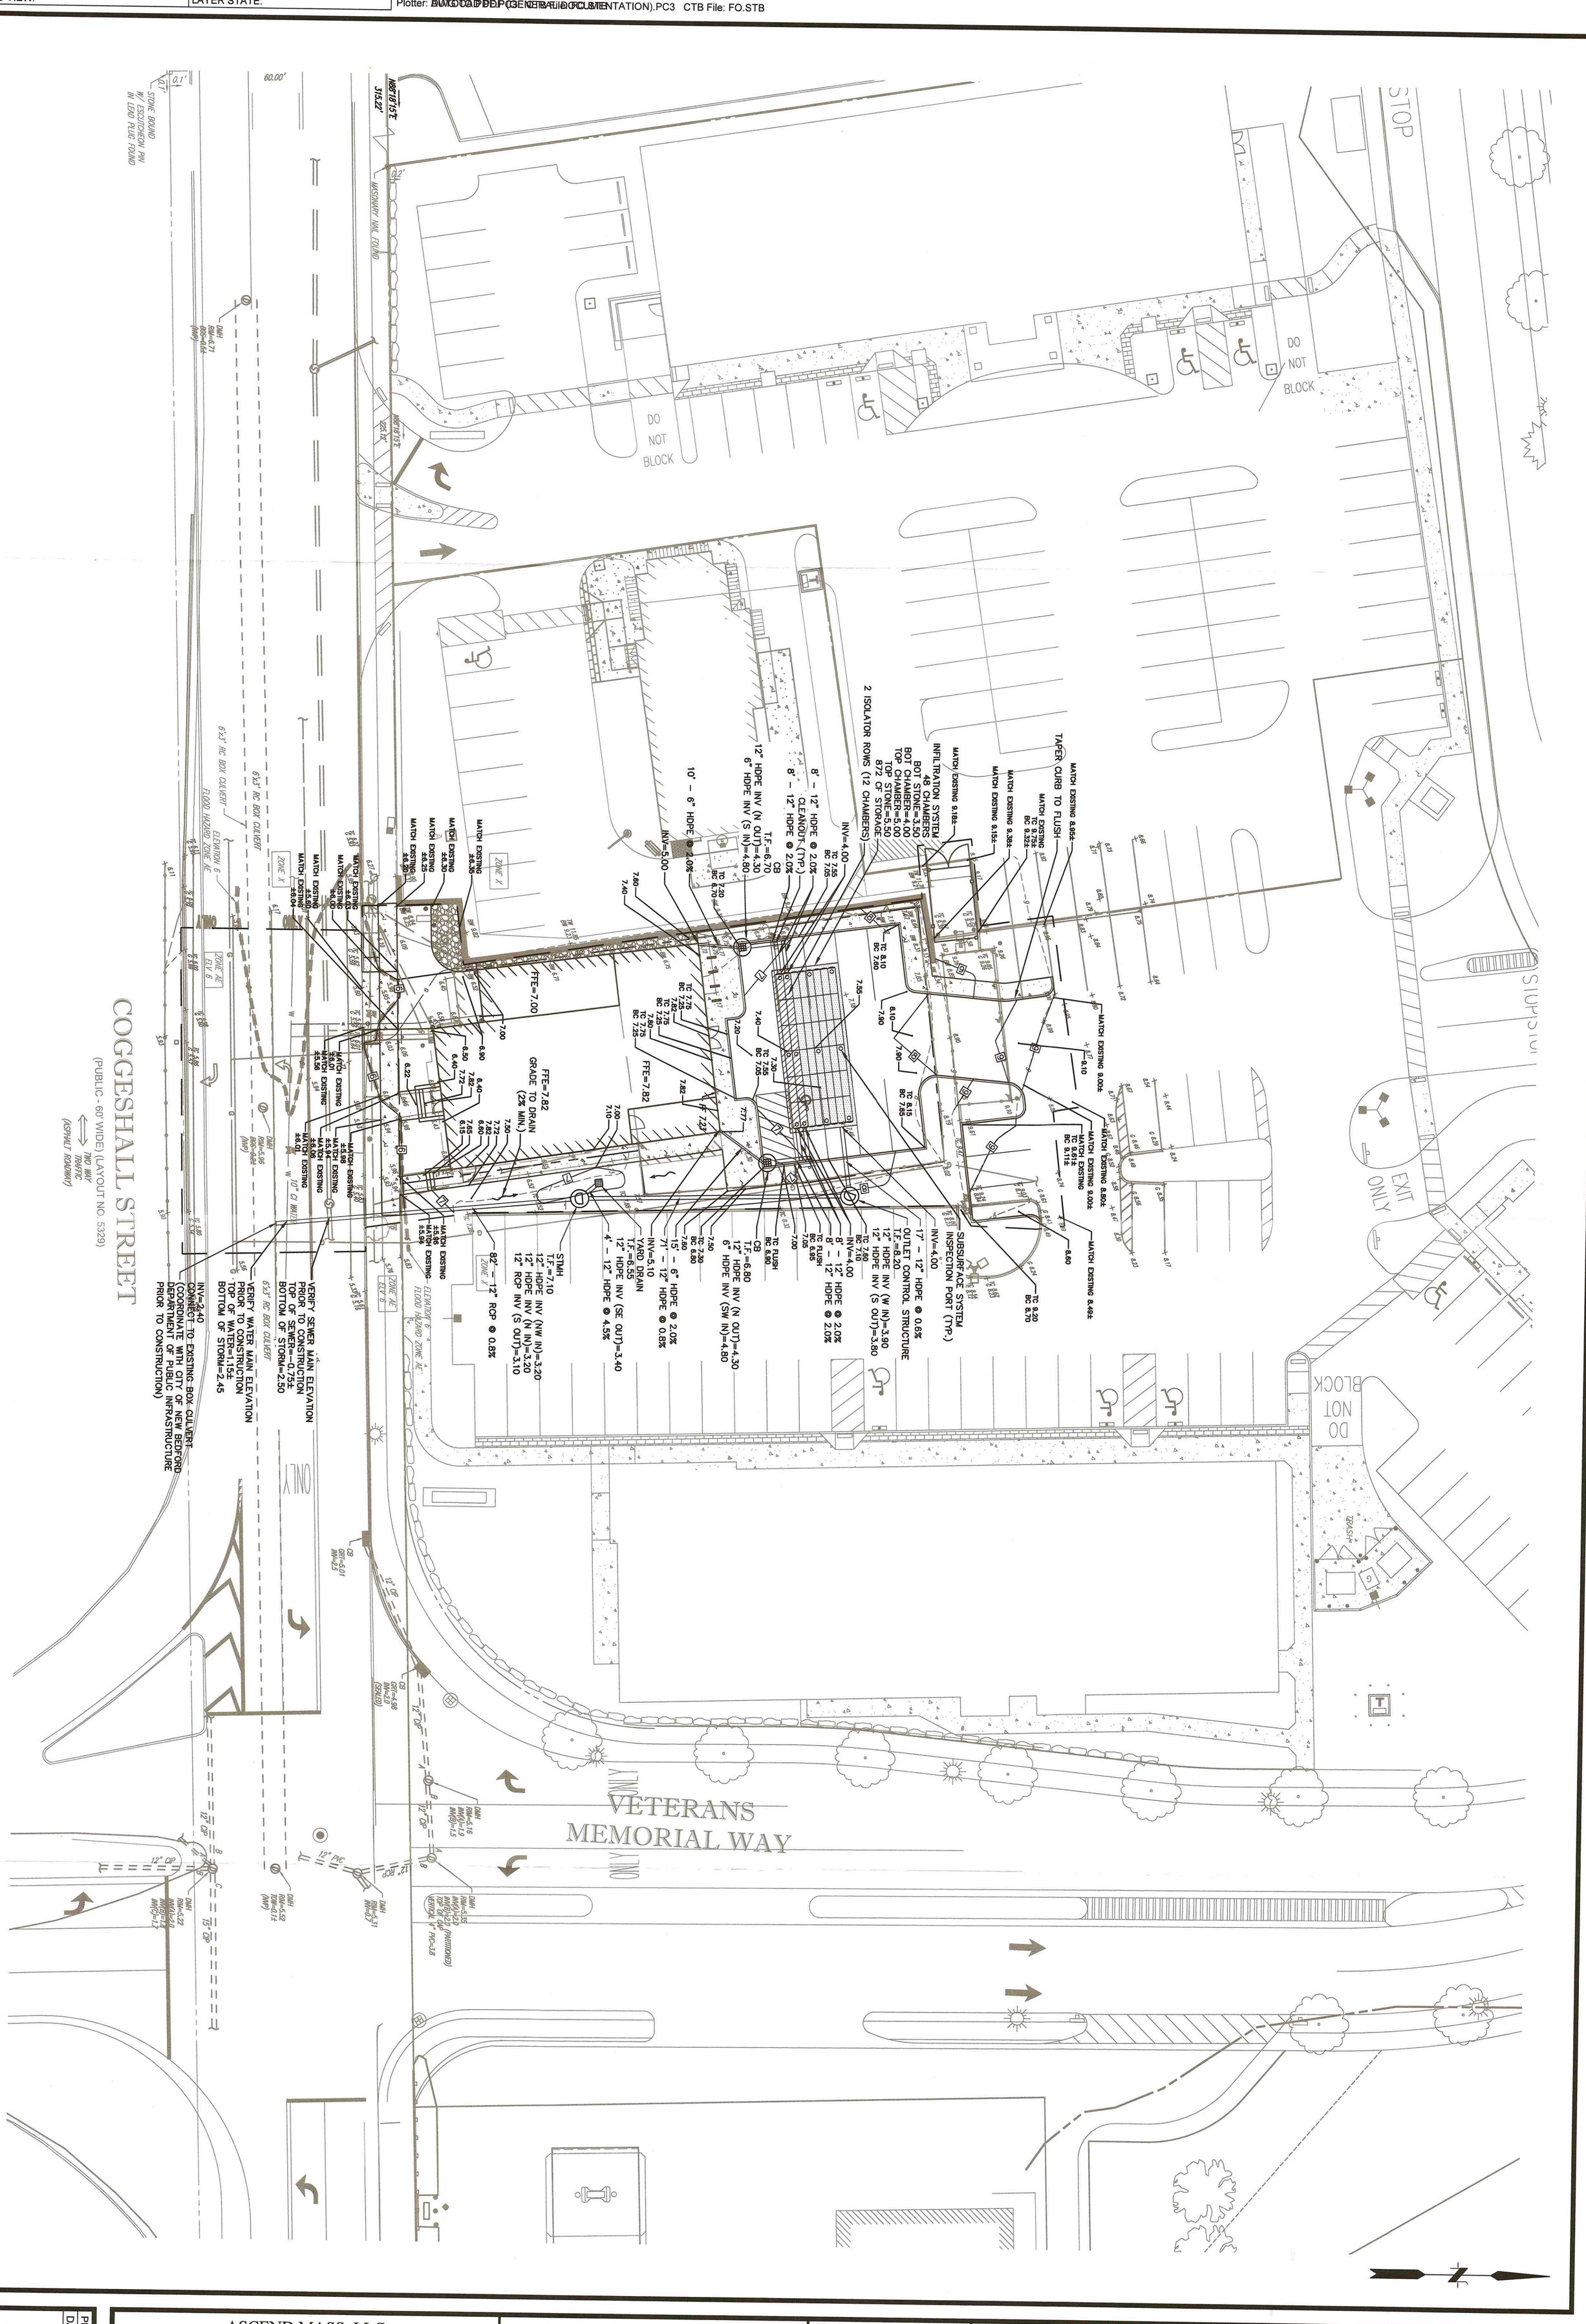

CG-1

PROJ. No.: 20191061.T10
DATE: 1/8/2021

ASCEND MASS, LLC

GRADING AND DRAINAGE PLAN

115 COGGESHALL STREET

NEW BEDFORD MASSACHUSETTS

FUSS & O'NEILL
108 MYRTLE STREET, SUITE 502
QUINCY, MA 02171
617.282.4675
www.fando.com

SCALE:
HORZ.: 1" = 20'
VERT.:
DATUM:
HORZ.:
VERT.:
20 10 0 20
GRAPHIC SCALE

COMMONWEALTH OF MASSACHUSETTS
KEVIN J. McCARTHY
No. 49782
REGISTERED PROFESSIONAL ENGINEER
10/12/2021

No.	DATE	DESCRIPTION	DESIGNER	REVIEWER
5.	10/12/2021	REVISED FINISHED FLOOR ELEVATIONS	JHD	MS
4.	7/2/2021	RESPONSE TO CITY STAFF COMMENTS	JHD	MS
3.	5/13/2021	RESPONSE TO CITY STAFF COMMENTS	JHD	MS
2.	3/31/2021	RESPONSE TO CITY STAFF COMMENTS	JHD	MS
1.	3/12/2021	RESPONSE TO CITY STAFF COMMENTS	JHD	MS