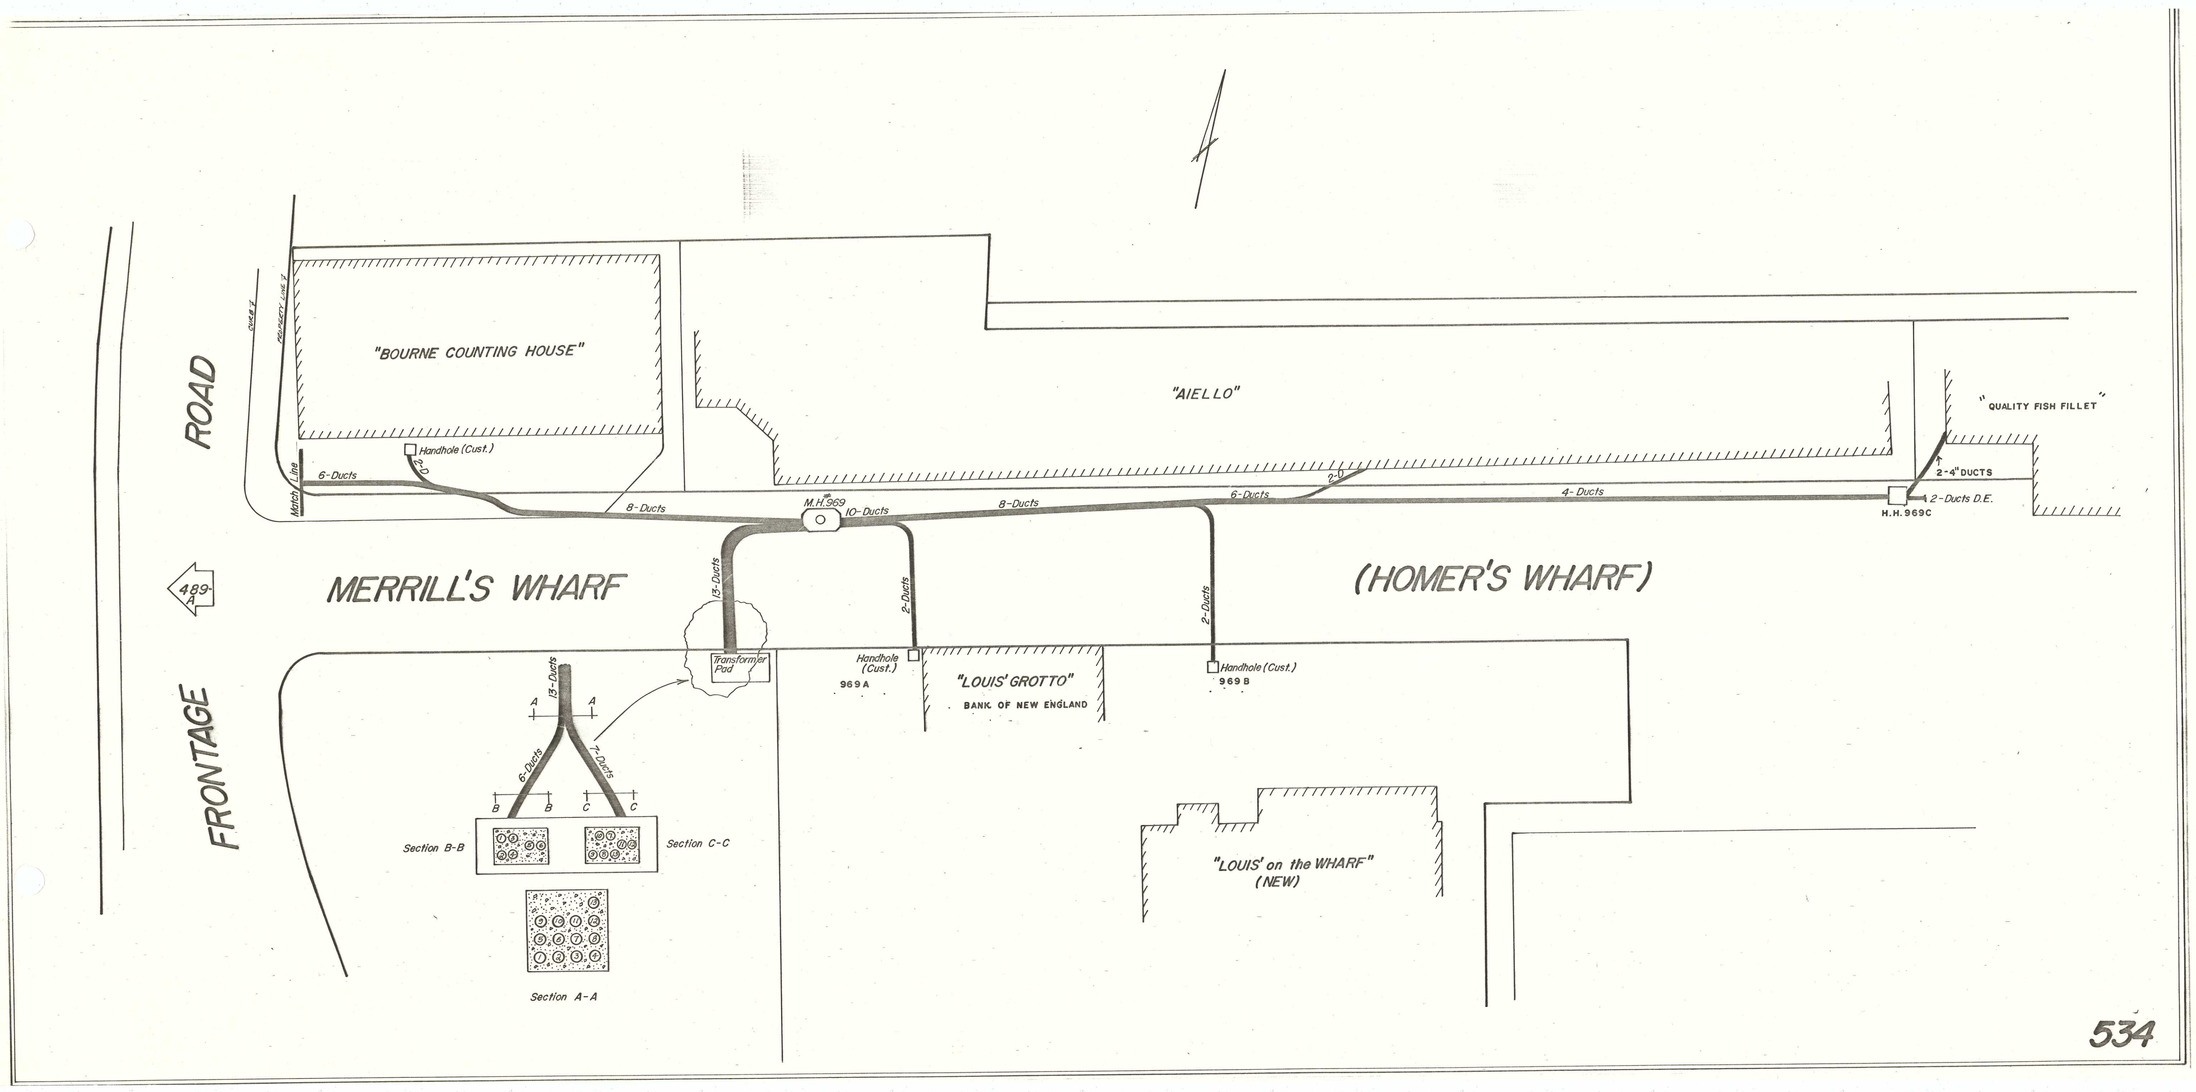
ROAD
FRONTAGE
489-A
"BOURNE COUNTING HOUSE"
PROPERTY LINE
Match Line
Handhole (Cust.)
6-Ducts
2-2
8-Ducts
M.H. 969
10-Ducts
8-Ducts
6-Ducts
2-0
4-Ducts
"AIELLO"
"QUALITY FISH FILLET"
2-4" DUCTS
2-Ducts D.E.
H.H. 969C
MERRILL'S WHARF
(HOMER'S WHARF)
13-Ducts
2-Ducts
2-Ducts
Transformer Pad
Handhole (Cust.)
969 A
"LOUIS' GROTTO"
BANK OF NEW ENGLAND
Handhole (Cust.)
969 B
13-Ducts
6-Ducts
7-Ducts
A
A
B
B
C
C
Section B-B
Section C-C
Section A-A
"LOUIS' on the WHARF"
(NEW)

534