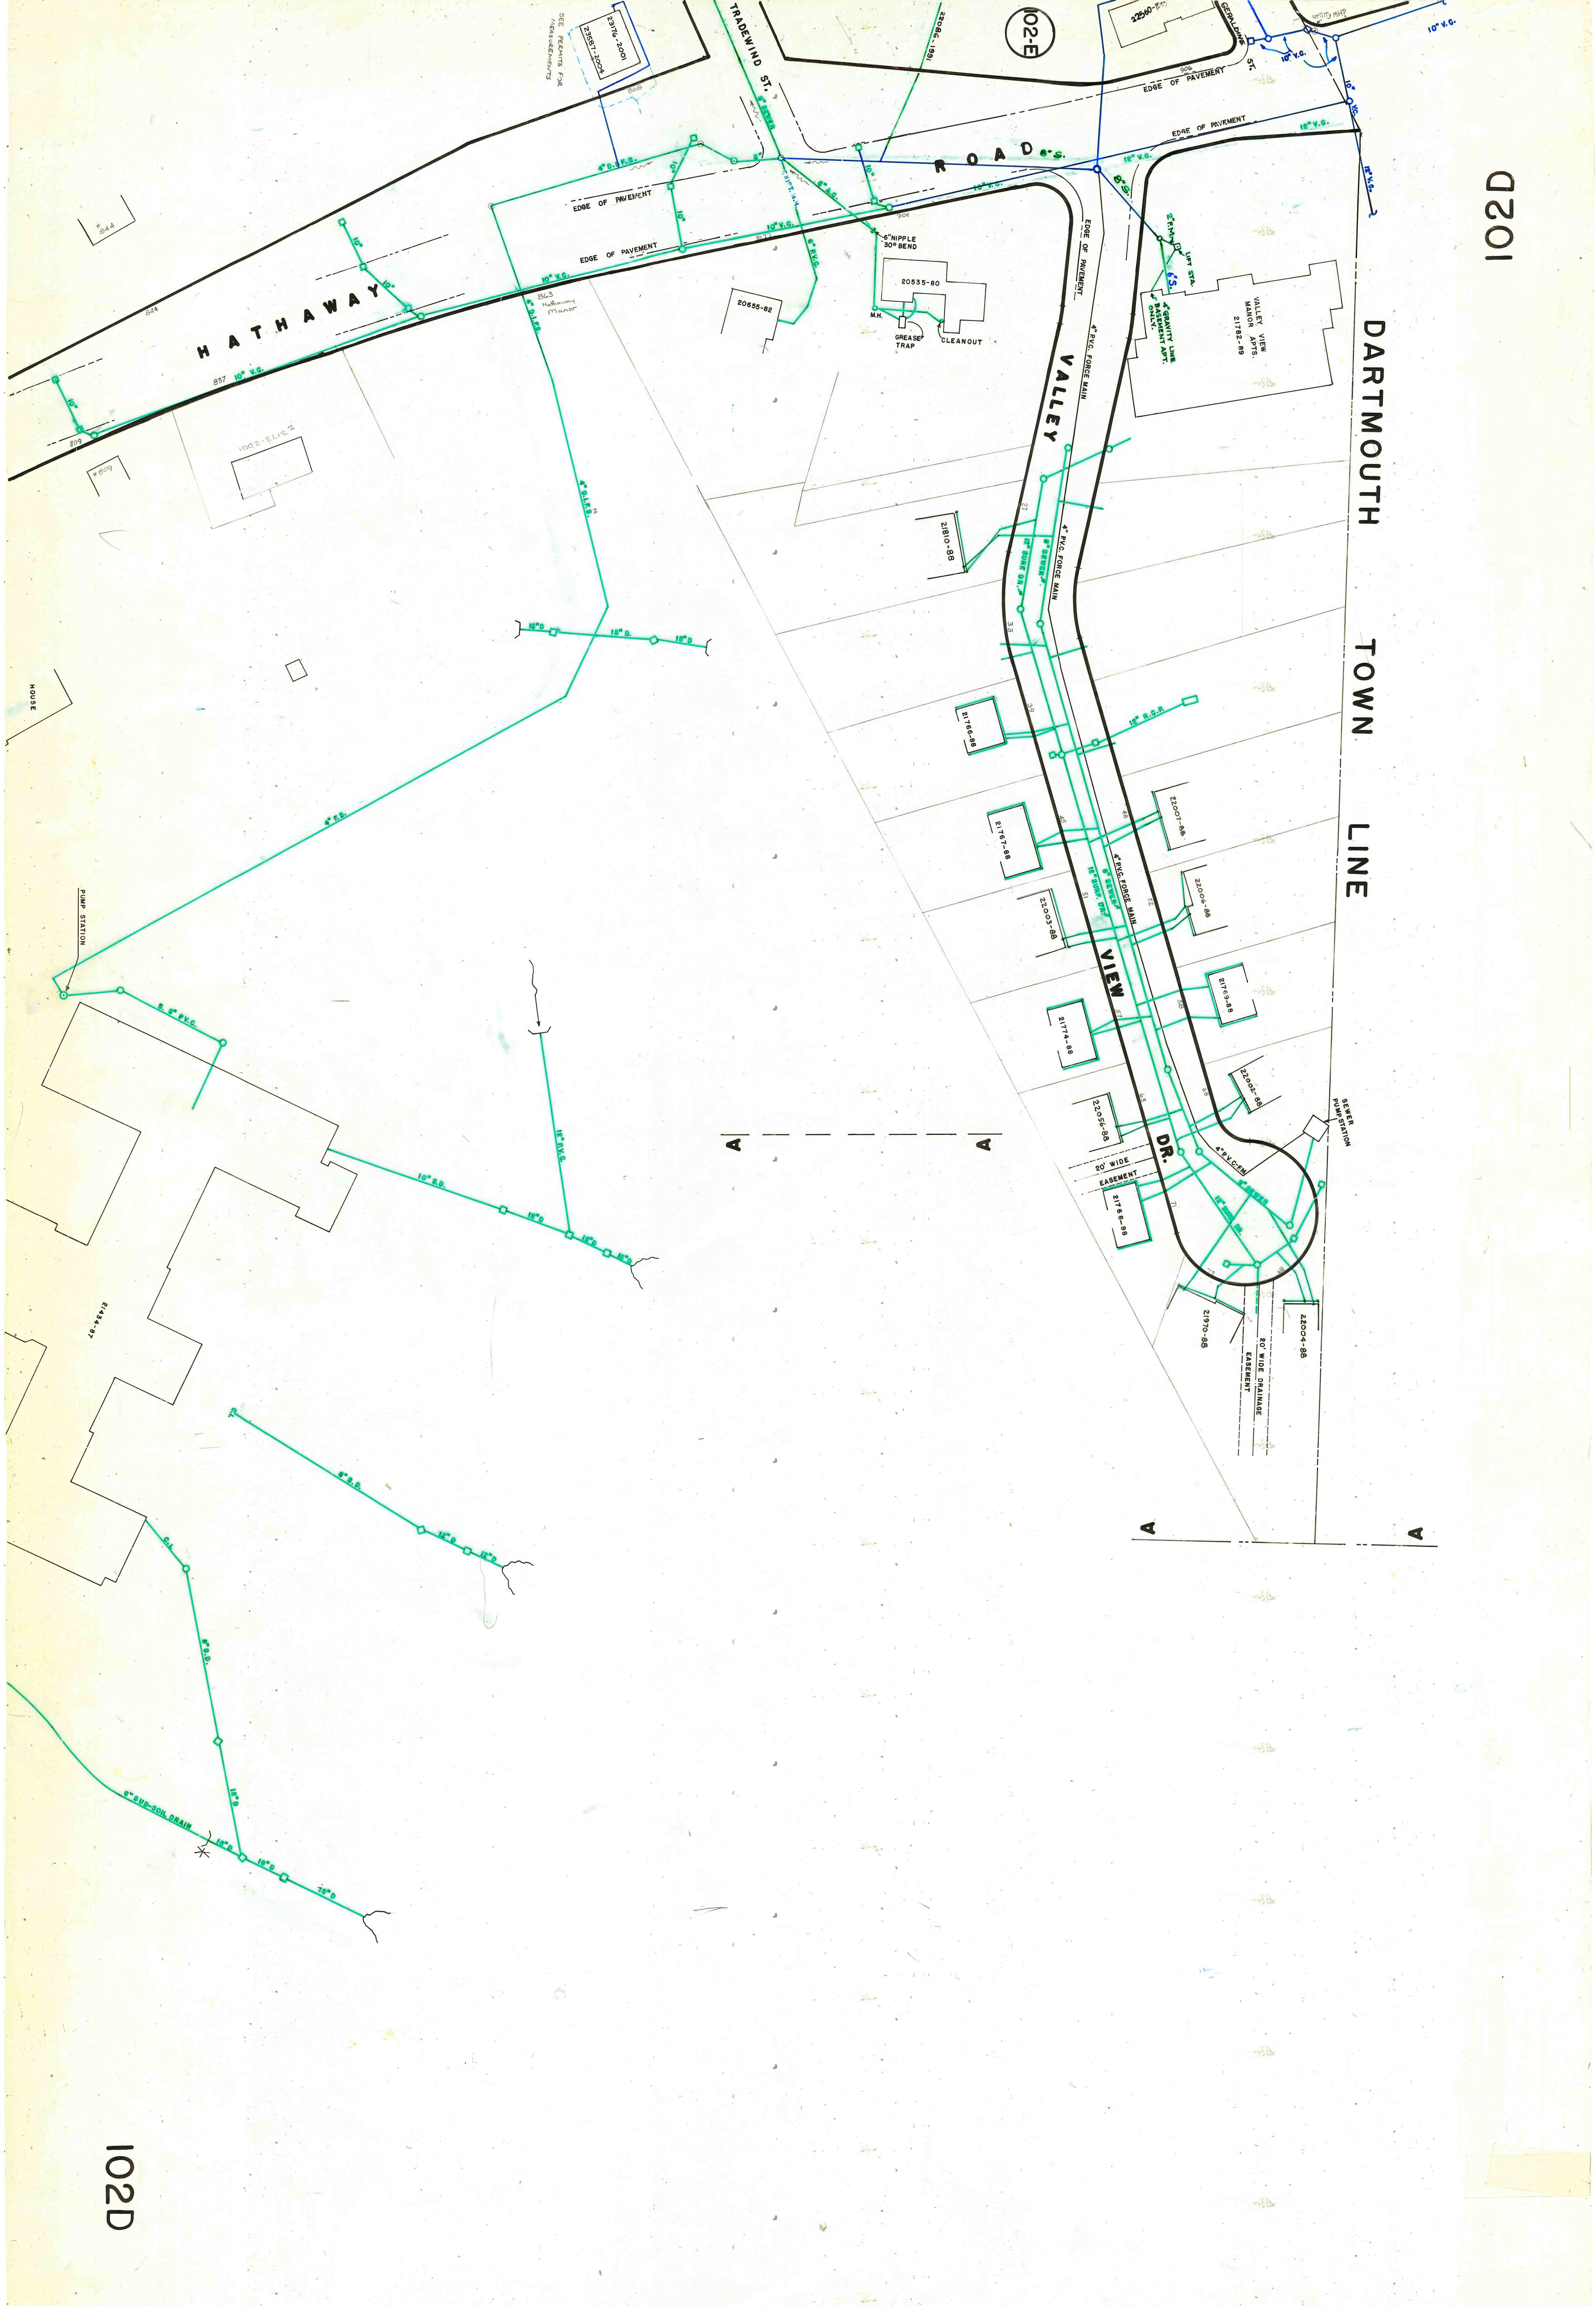
102D
102-E
HATHAWAY ROAD
TRADEWIND ST.
GERALDINE ST.
VALLEY VIEW DR.
DARTMOUTH TOWN LINE
EDGE OF PAVEMENT
SEE PERMITS FOR MEASUREMENTS
23176-2001
23587-2004
22560-1997
1991-9802
20535-80
20655-82
VALLEY VIEW MANOR APTS. 21782-89
4" GRAVITY LINE BASEMENT APT. ONLY.
LIFT STA.
2" F.M.
6" NIPPLE 30° BEND
GREASE TRAP
CLEANOUT
M.H.
EXIST. M.H.
6" SEWER
6" A.C.
6" P.V.C.
8" S.
6" S.
10" V.C.
12" V.C.
4" D.I.F.S.
863 Hathaway Manor
4" P.V.C. FORCE MAIN
12" R.C.P.
6" SEWER
12" SURF. DR.
4" P.V.C.-F.M.
SEWER PUMP STATION
20' WIDE EASEMENT
20' WIDE DRAINAGE EASEMENT
21810-88
21766-88
21767-88
22003-88
21774-88
22056-88
21768-88
22007-88
22006-88
21769-88
22002-88
21970-88
22004-88
A
A
HOUSE
PUMP STATION
4" F.S.
S. 6" P.V.C.
15" D
12" P.V.C.
10" S.D.
21434-87
8" S.D.
6" SUB-SOIL DRAIN
102D