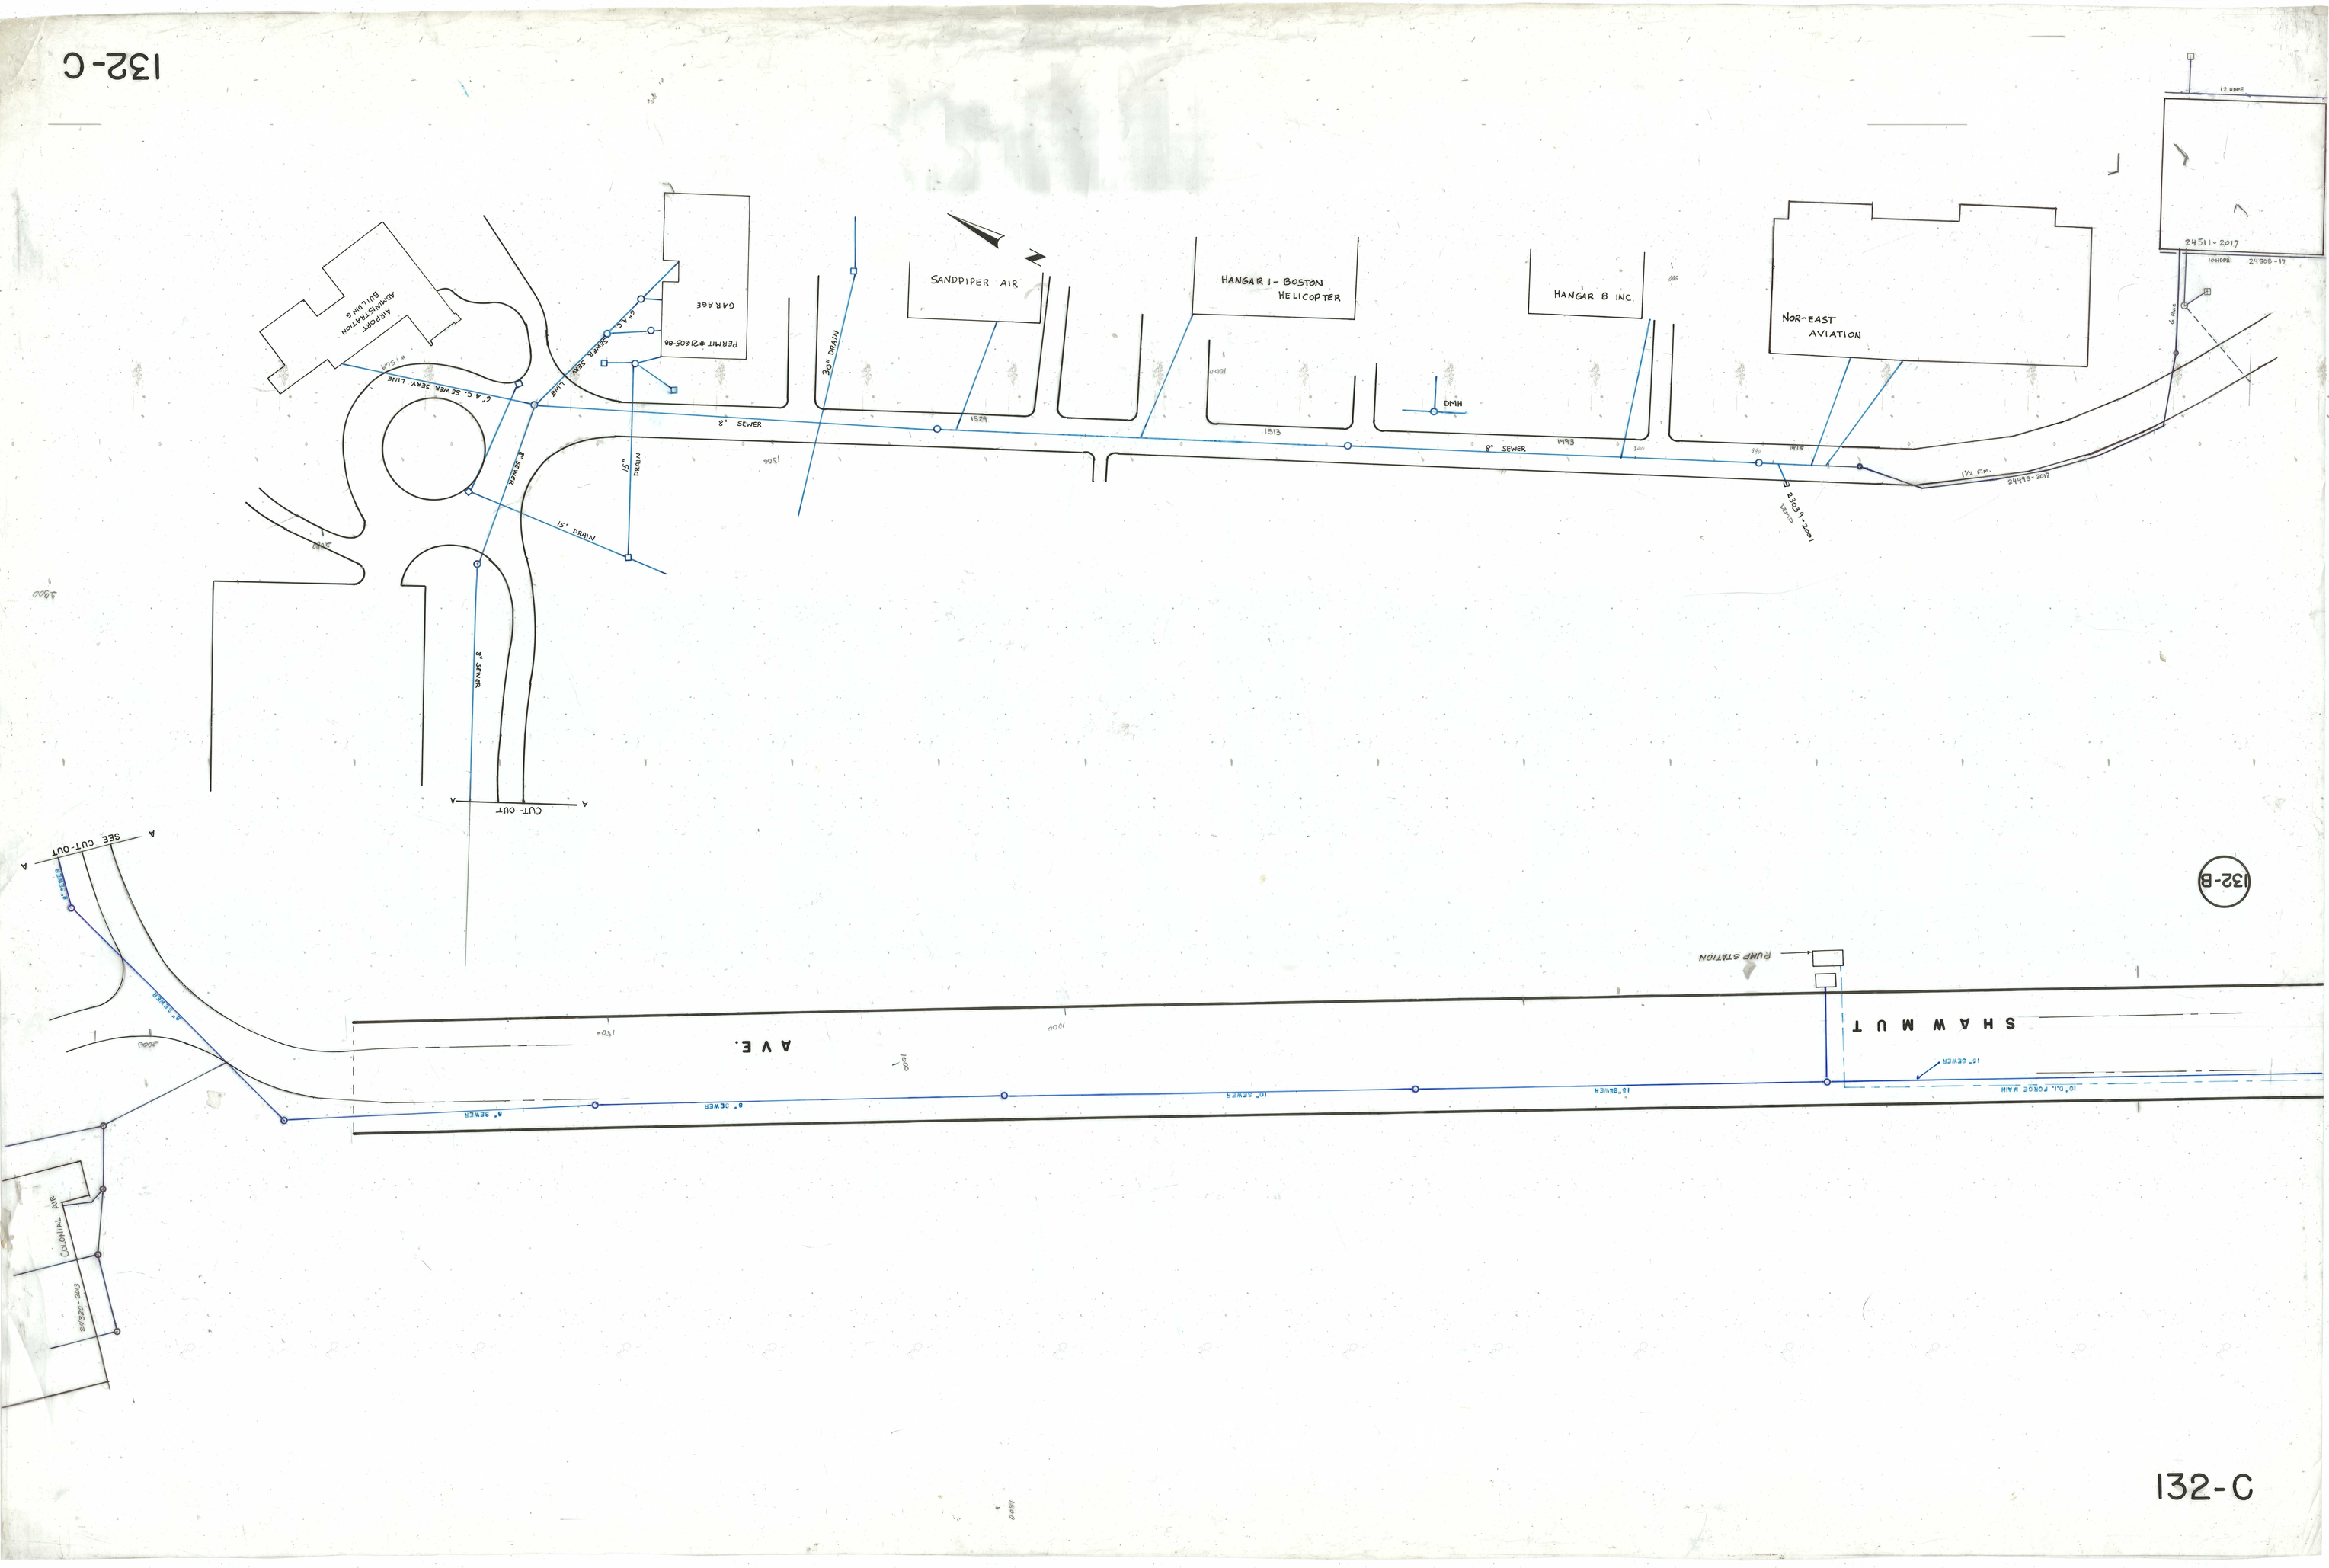
132-C
SANDPIPER AIR
HANGAR 1 - BOSTON HELICOPTER
HANGAR 8 INC.
NOR-EAST AVIATION
GARAGE
AIRPORT ADMINISTRATION BUILDING
8" SEWER
30" DRAIN
15" DRAIN
DMH
CUT-OUT
SEE CUT-OUT
COLONIAL AVE.
SHAWMUT AVE.
PUMP STATION
132-B

132-C