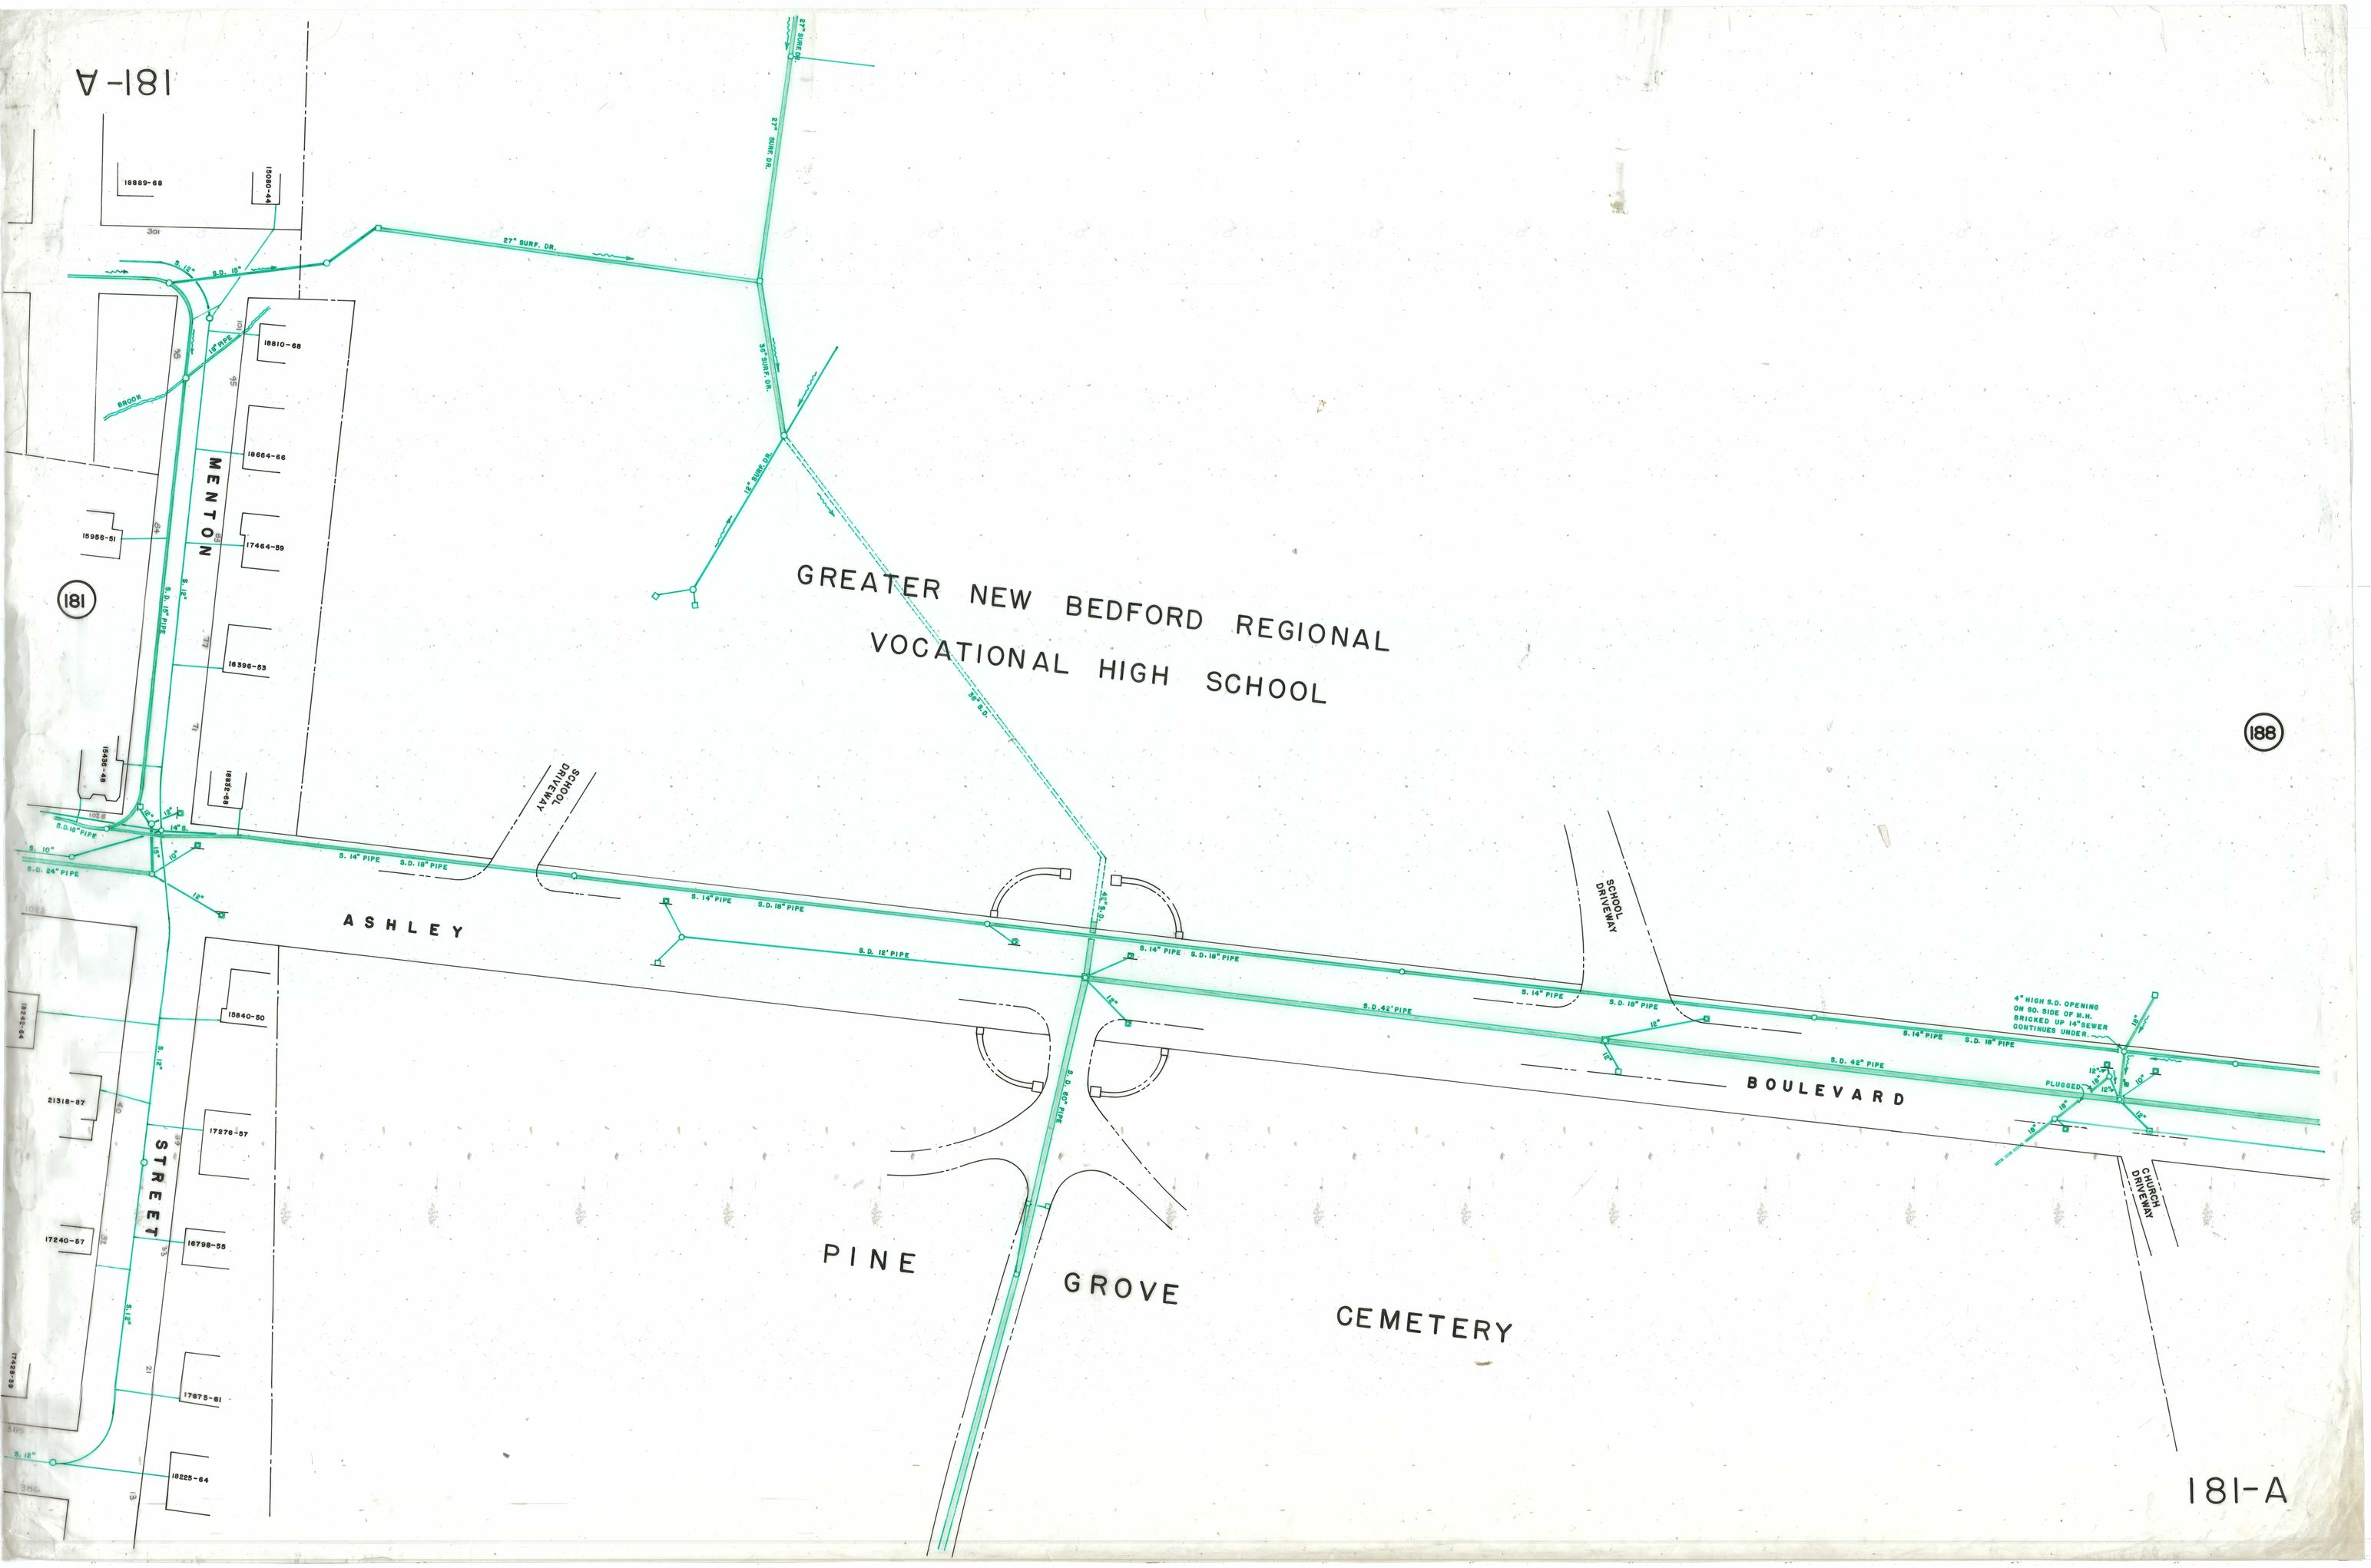
181-A
GREATER NEW BEDFORD REGIONAL
VOCATIONAL HIGH SCHOOL
188
181
NEWTON
ASHLEY
STREET
BOULEVARD
PINE
GROVE
CEMETERY
SCHOOL DRIVEWAY
SCHOOL DRIVEWAY
CHURCH DRIVEWAY
BROOK
27" SURF. DR.
27" SURF. DR.
27" SURF. DR.
36" SURF. DR.
18" SURF. DR.
S. 14" PIPE
S.D. 18" PIPE
S.D. 42" PIPE
S.D. 60" PIPE
S. 12"
S.D. 18" PIPE
S.D. 24" PIPE
S. 10"
4" HIGH S.D. OPENING ON SO. SIDE OF M.H. BRICKED UP 14" SEWER CONTINUES UNDER.
PLUGGED
18889-68
15080-44
18810-68
18664-66
15956-51
17464-59
18396-53
15845-48
18252-68
15840-50
21318-57
17276-57
17240-57
16798-55
17675-61
18225-64
18242-64
17449-59
181-A