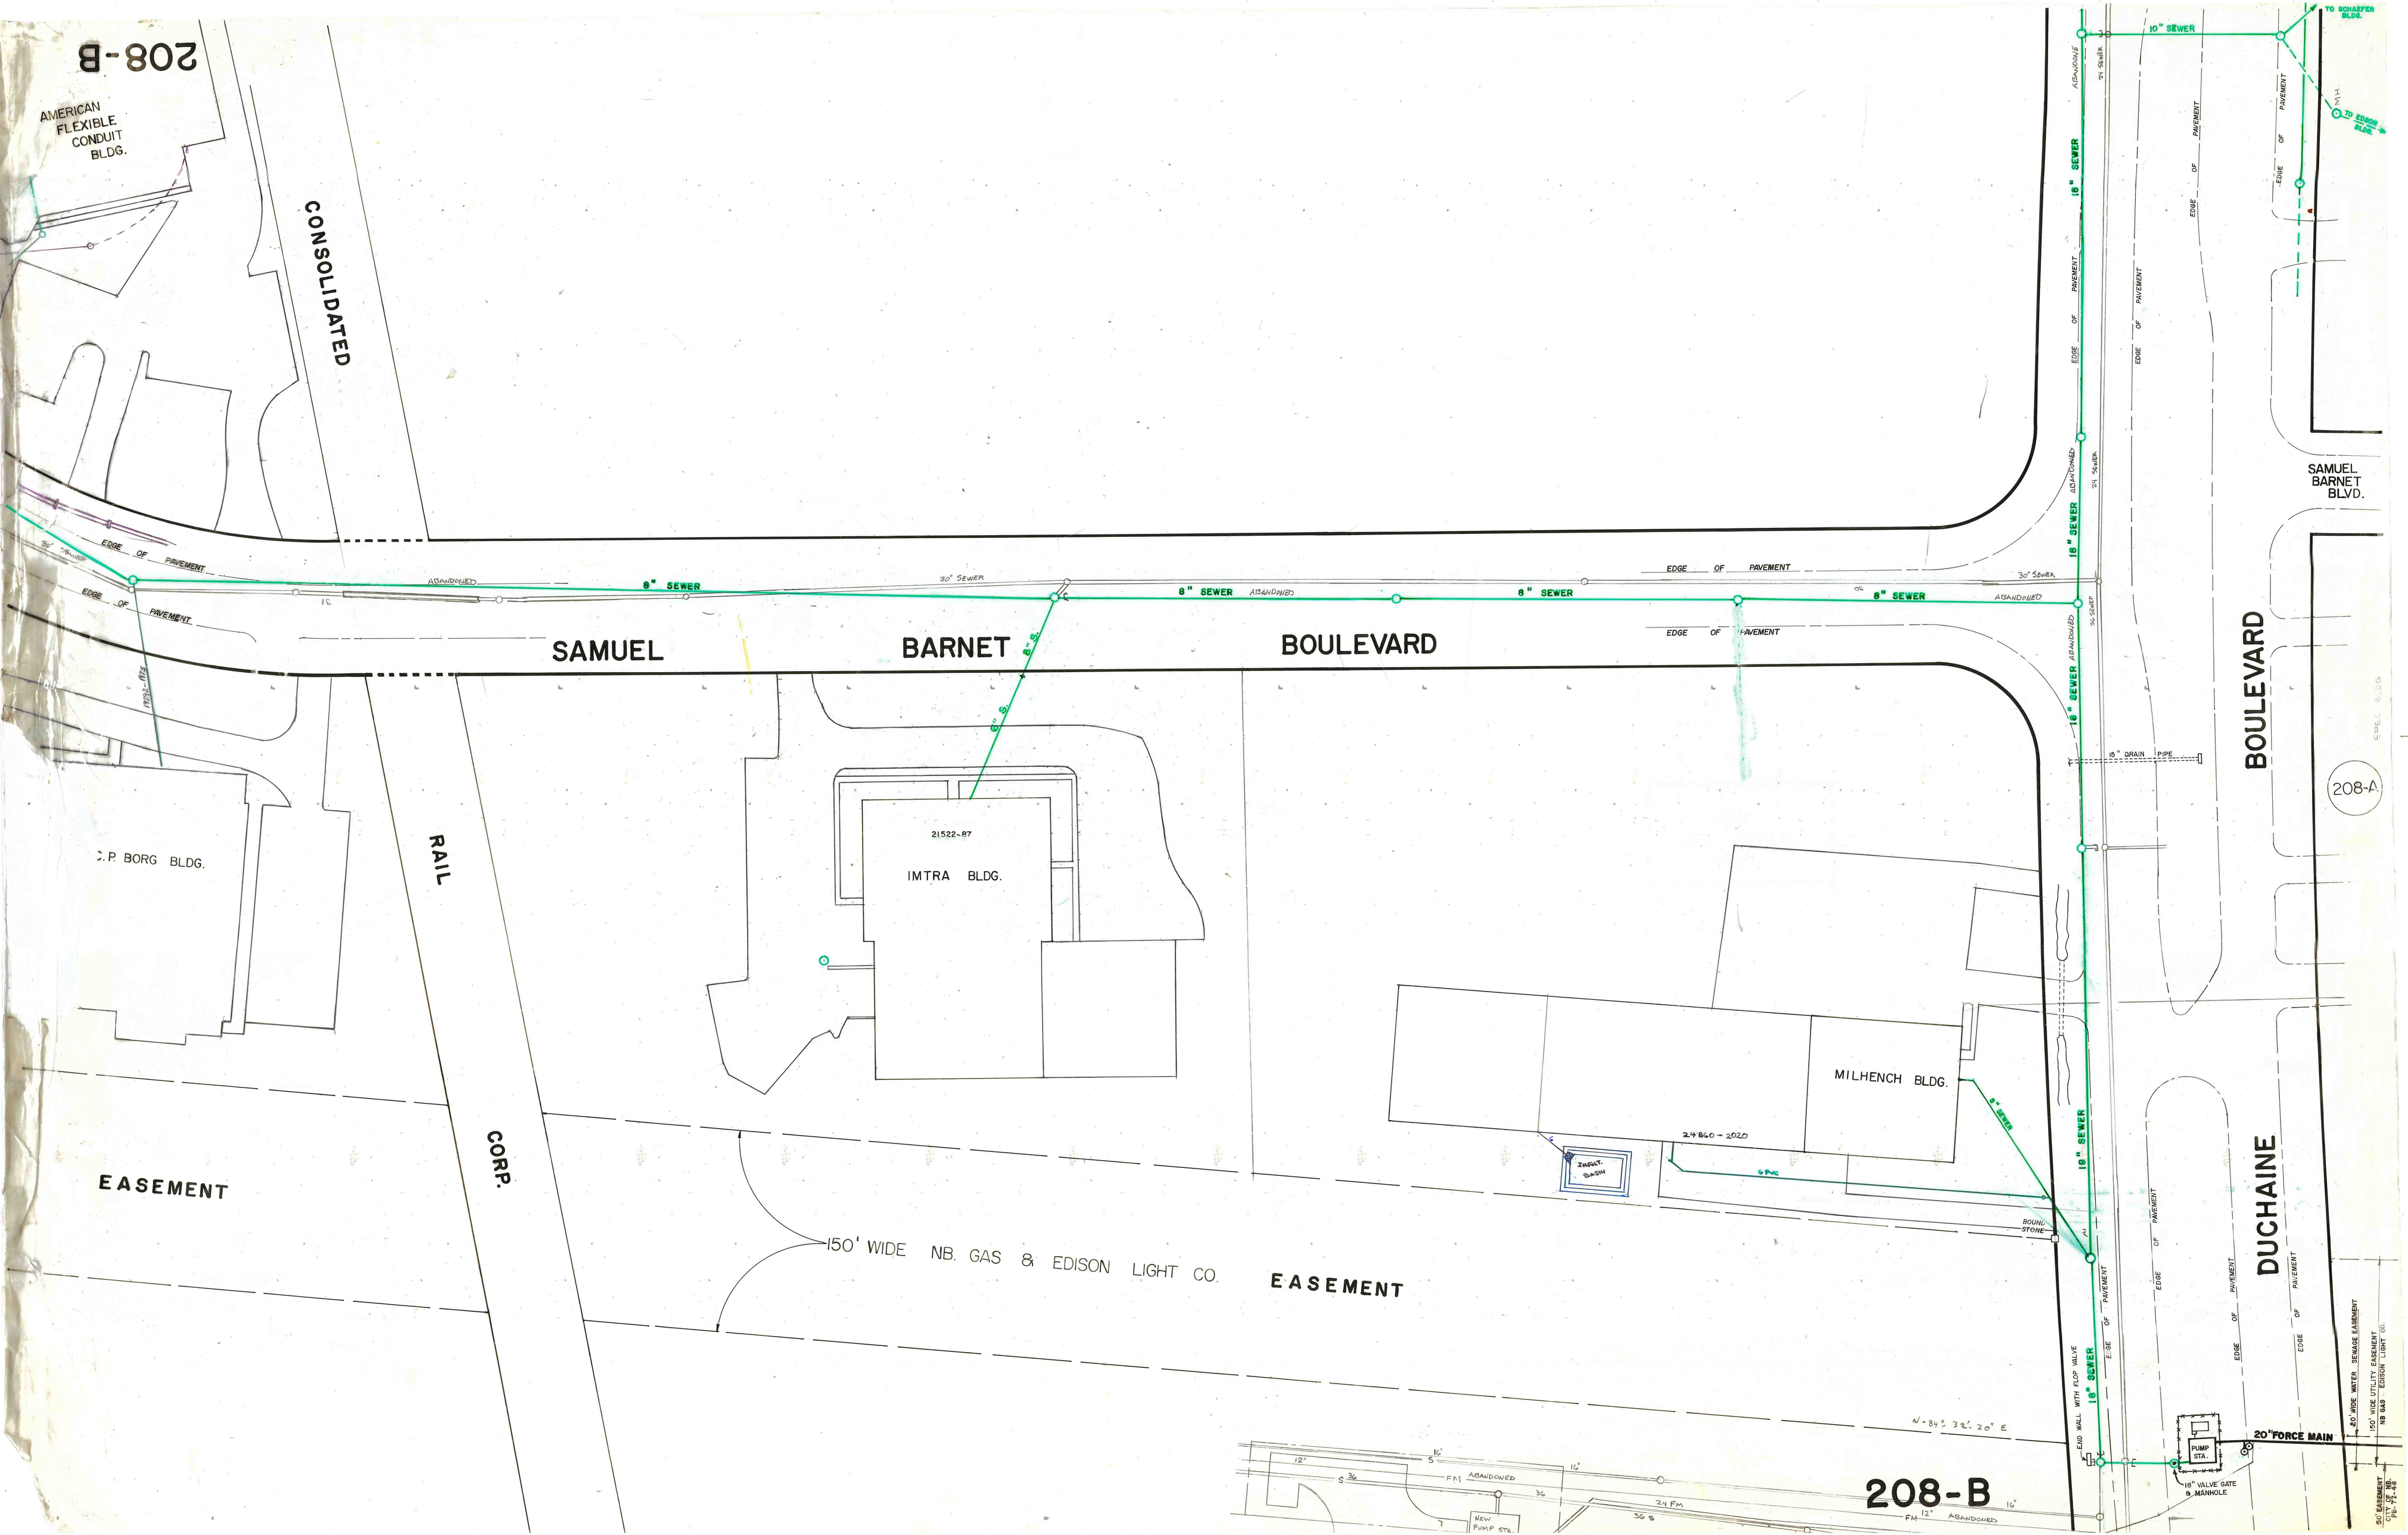
208-B
AMERICAN FLEXIBLE CONDUIT BLDG.
CONSOLIDATED
RAIL
CORP.
C.P. BORG BLDG.
SAMUEL BARNET BOULEVARD
EDGE OF PAVEMENT
8" SEWER
ABANDONED
30" SEWER
6" S. x 8" S.
IMTRA BLDG.
21522-87
EASEMENT
150' WIDE NB. GAS & EDISON LIGHT CO. EASEMENT
MILHENCH BLDG.
24860-2020
6 PVC
INFILT. BASIN
BOUND STONE
18" SEWER
10" SEWER
TO SCHAEFER BLDG.
TO EDISON BLDG.
MH
21" SEWER
15" DRAIN PIPE
END WALL WITH FLOP VALVE
PUMP STA.
18" VALVE GATE & MANHOLE
20" FORCE MAIN
DUCHAINE BOULEVARD
SAMUEL BARNET BLVD.
208-A
208-B
N-84° 32' 20" E
NEW PUMP STA.
24 FM
12" FM ABANDONED
50' EASEMENT
150' WIDE UTILITY EASEMENT
NB GAS EDISON LIGHT CO.