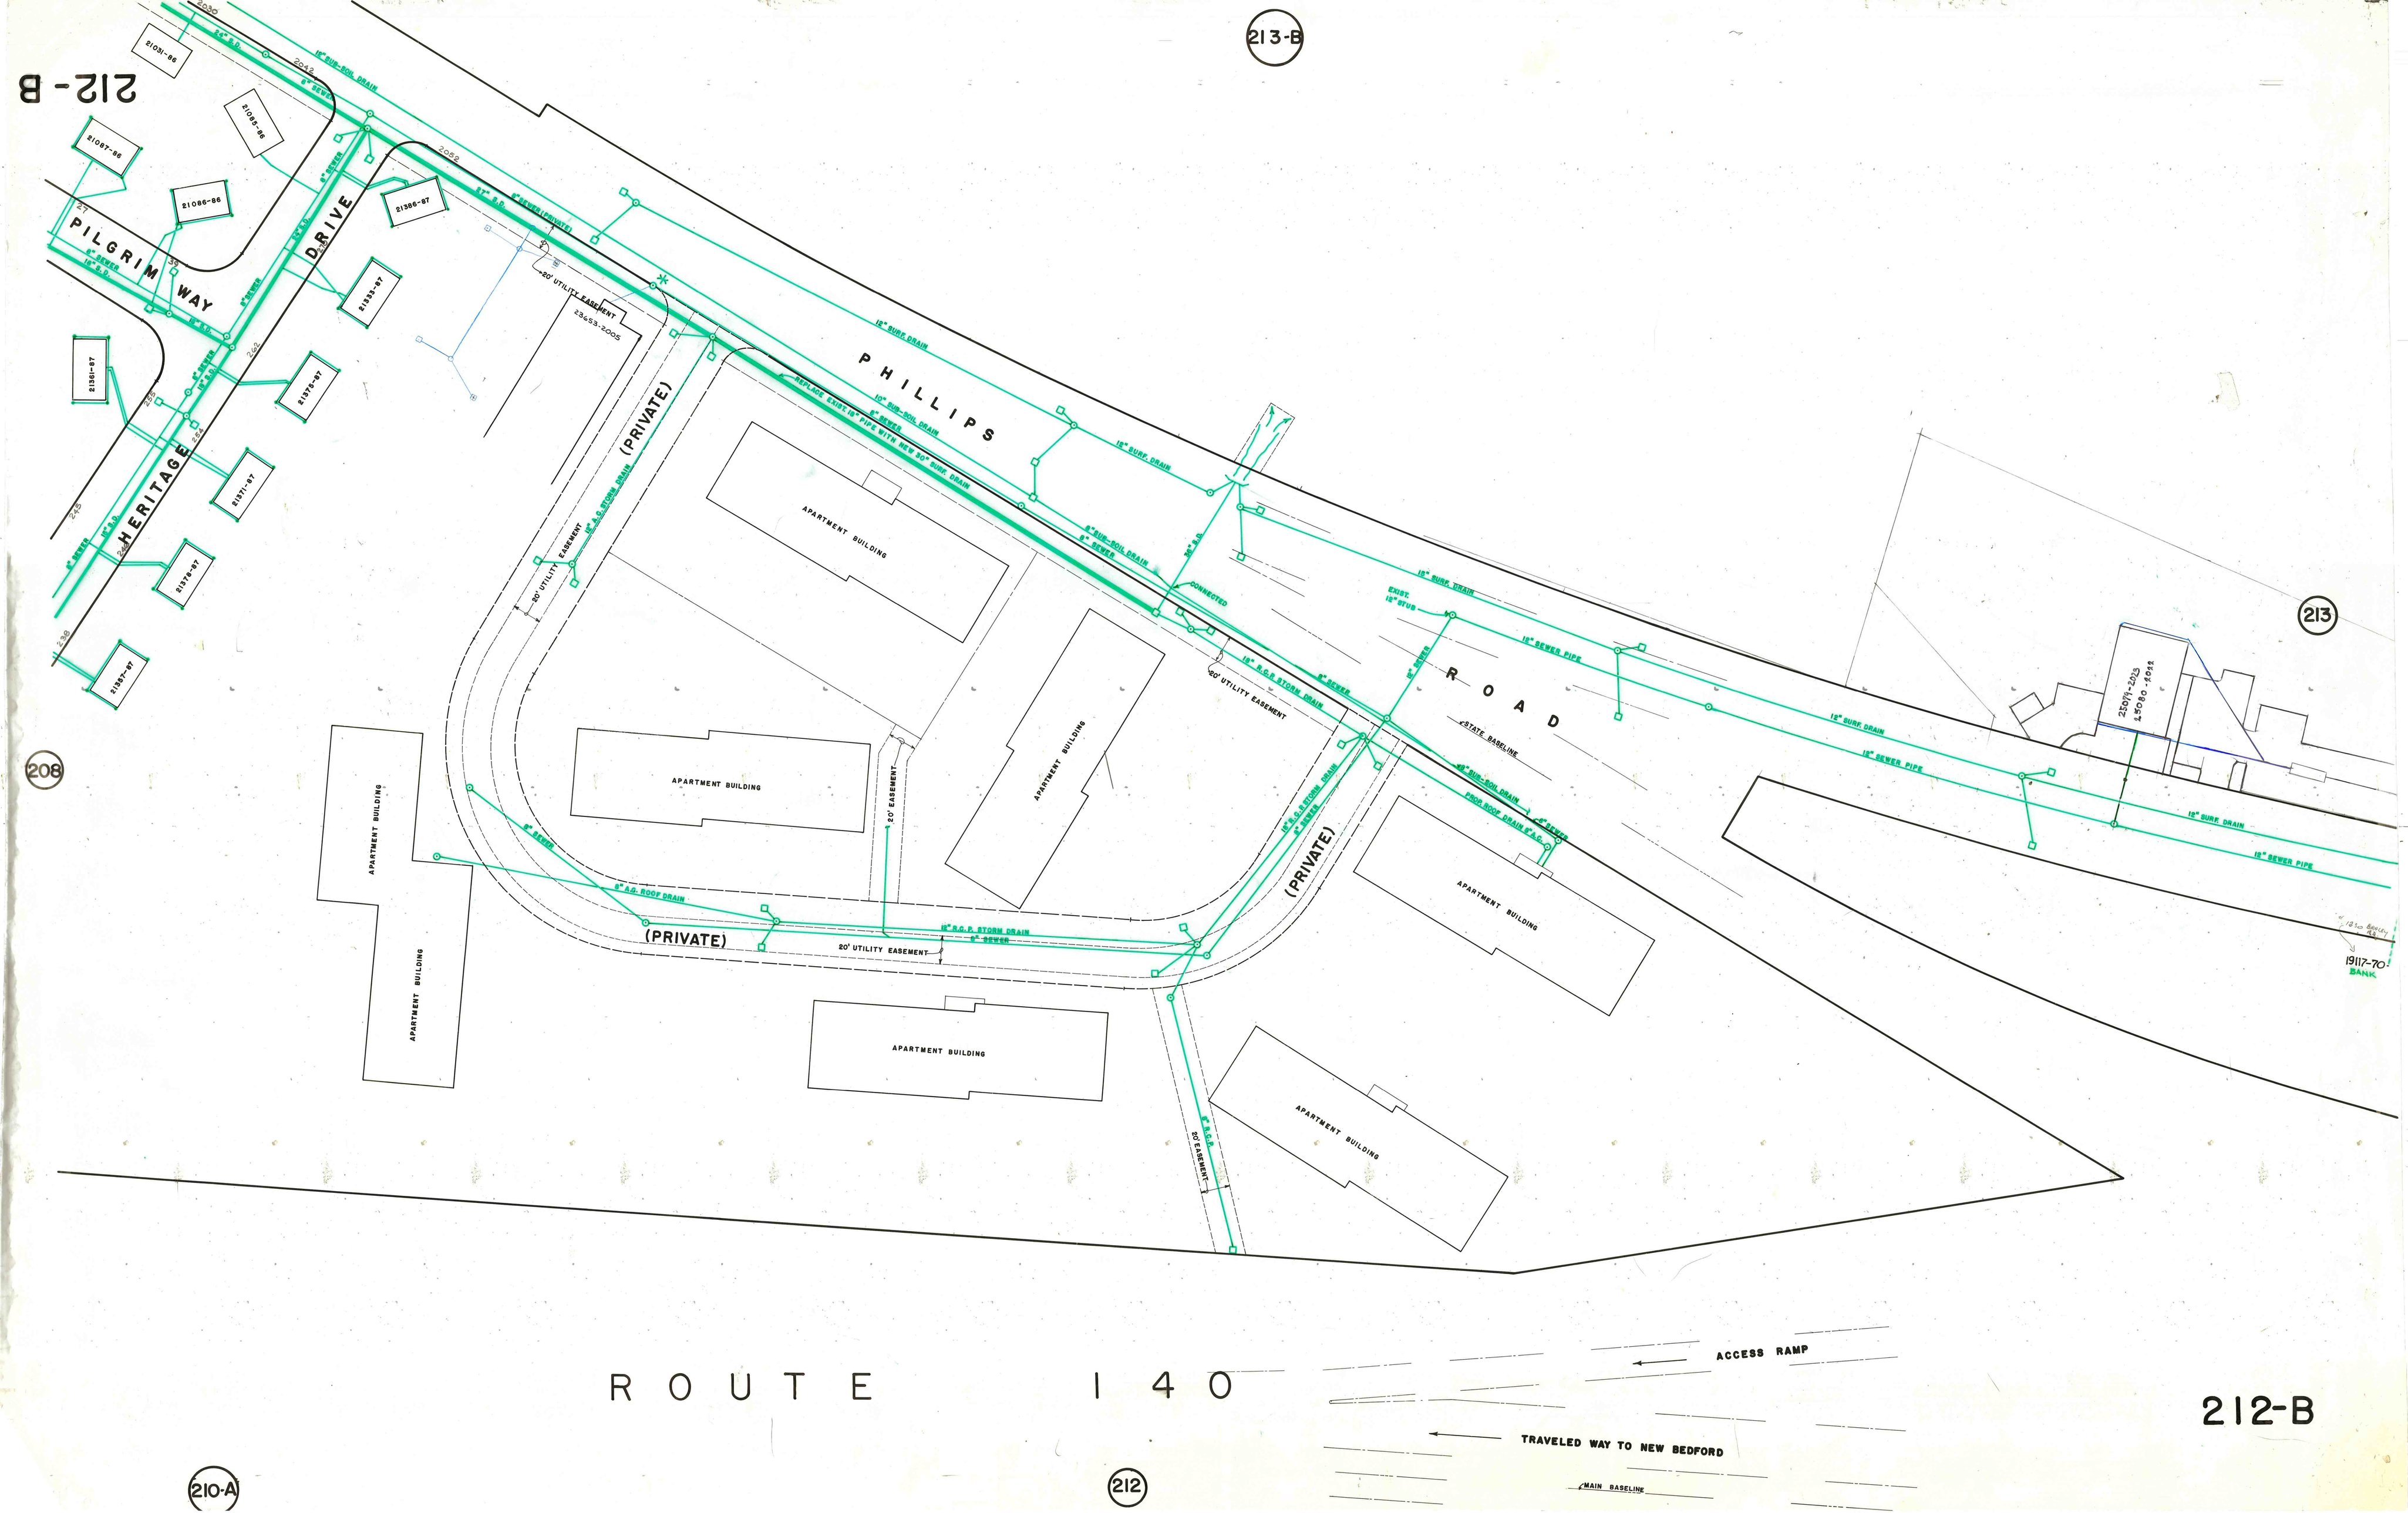
213-B
212-B
213
208
210-A
212
PILGRIM WAY
HERITAGE DRIVE
PHILLIPS ROAD
(PRIVATE)
APARTMENT BUILDING
20' UTILITY EASEMENT
20' EASEMENT
18" SURF. DRAIN
18" SEWER PIPE
8" SEWER
8" A.C. ROOF DRAIN
18" R.C.P. STORM DRAIN
STATE BASELINE
MAIN BASELINE
ROUTE 140
ACCESS RAMP
TRAVELED WAY TO NEW BEDFORD
BANK