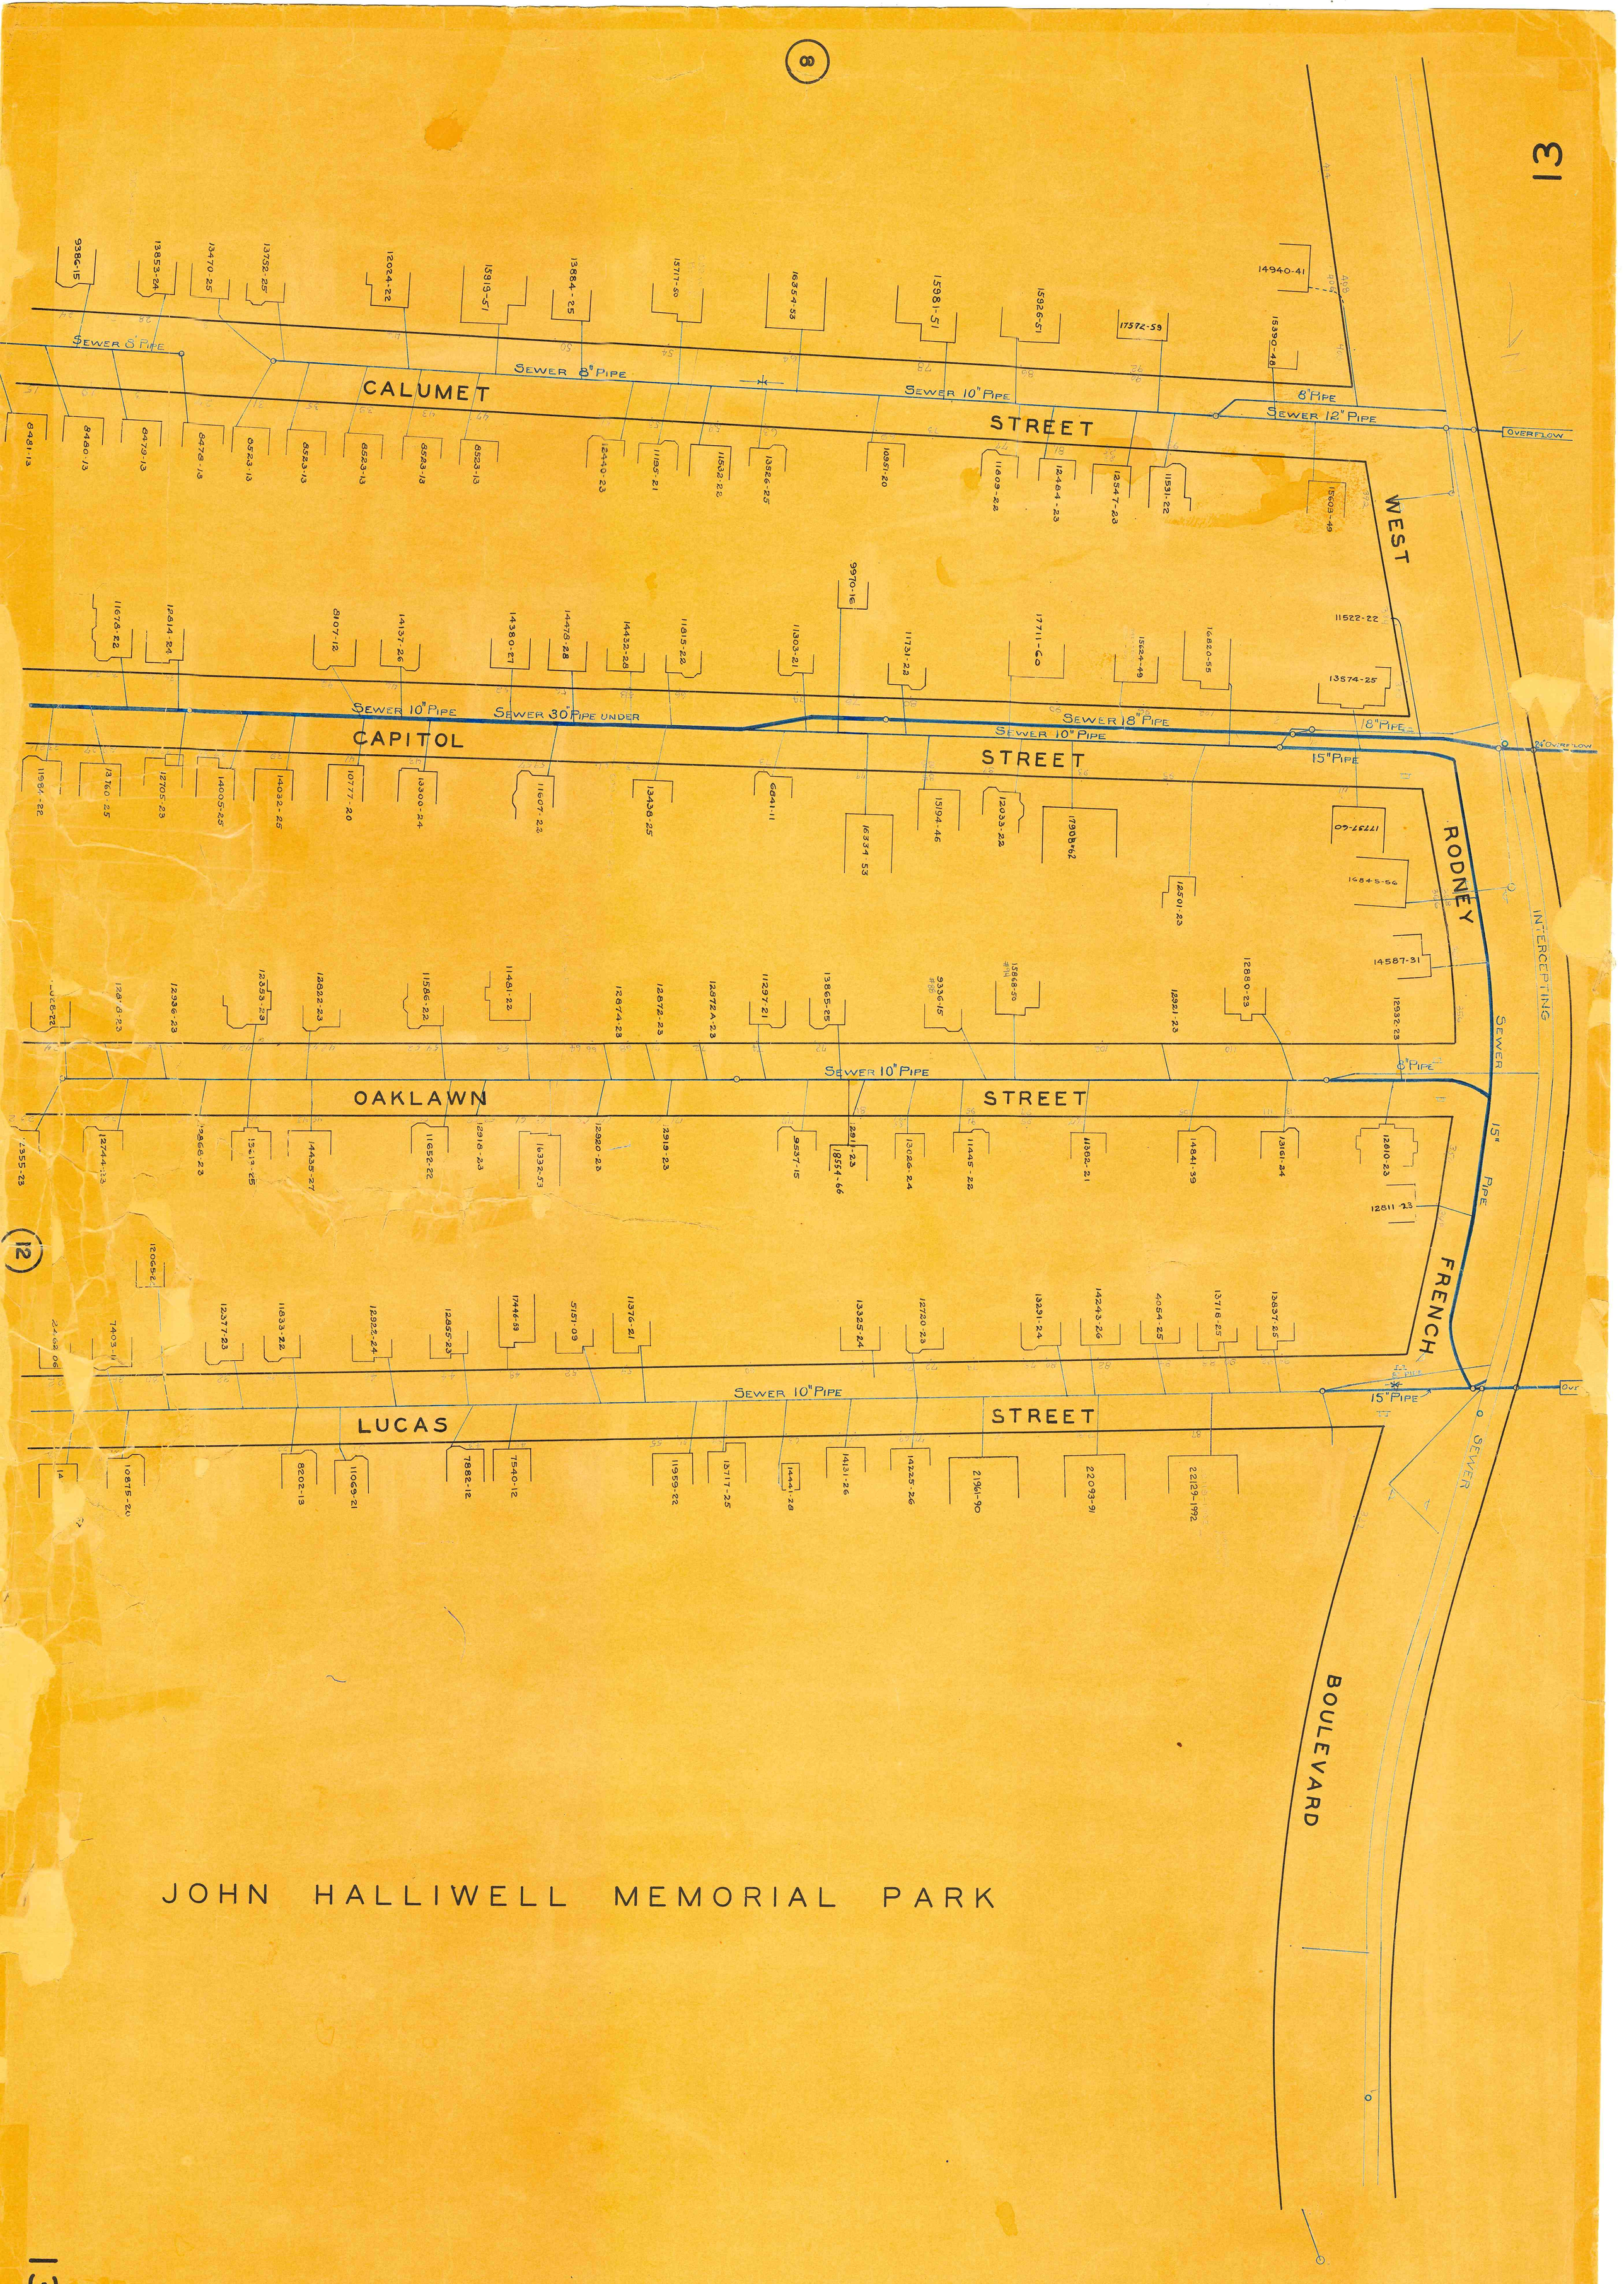
13
CALUMET STREET
CAPITOL STREET
OAKLAWN STREET
LUCAS STREET
WEST
RODNEY
FRENCH
BOULEVARD
SEWER 8" PIPE
SEWER 10" PIPE
SEWER 12" PIPE
SEWER 18" PIPE
SEWER 30" PIPE UNDER
15" PIPE
18" PIPE
24" OVERFLOW
OVERFLOW
INTERCEPTING SEWER
JOHN HALLIWELL MEMORIAL PARK