


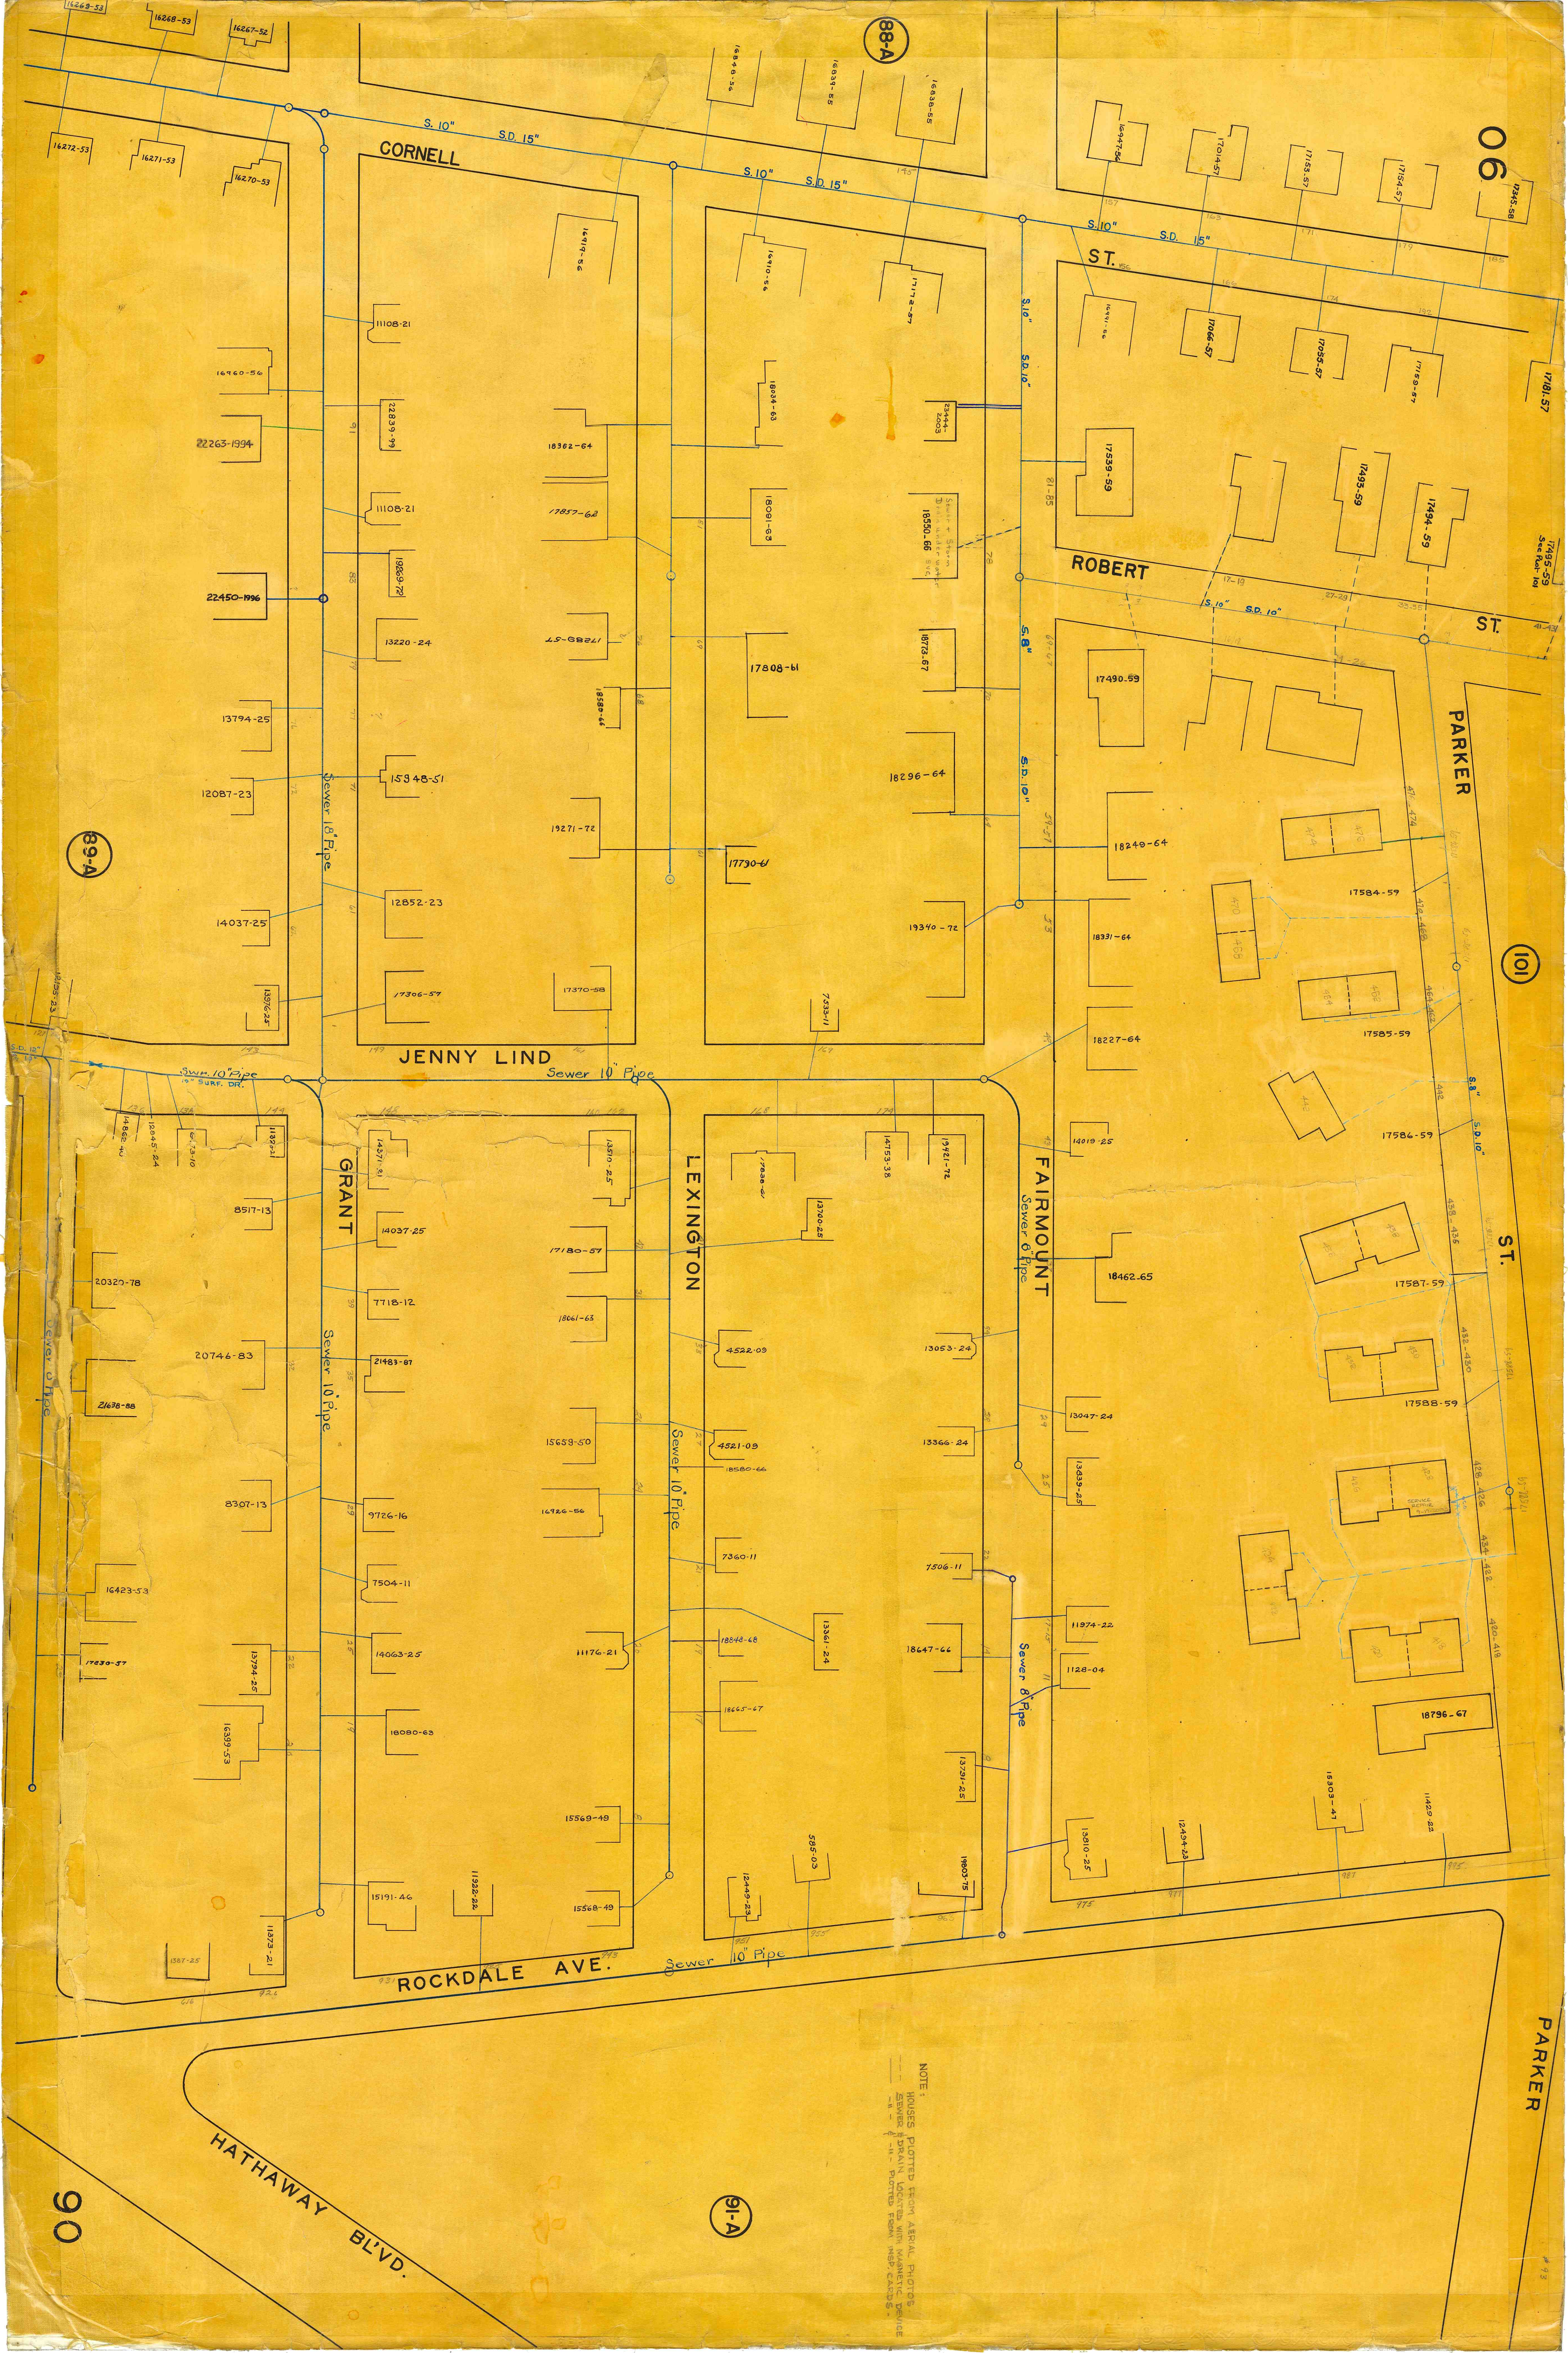

NOTE:  
HOUSES PLOTTED FROM AERIAL PHOTOS  
SEWER MAINS LOCATED WITH MECHANICAL DEVICE  
- - - - - PLOTTED FROM M&P EXCISE