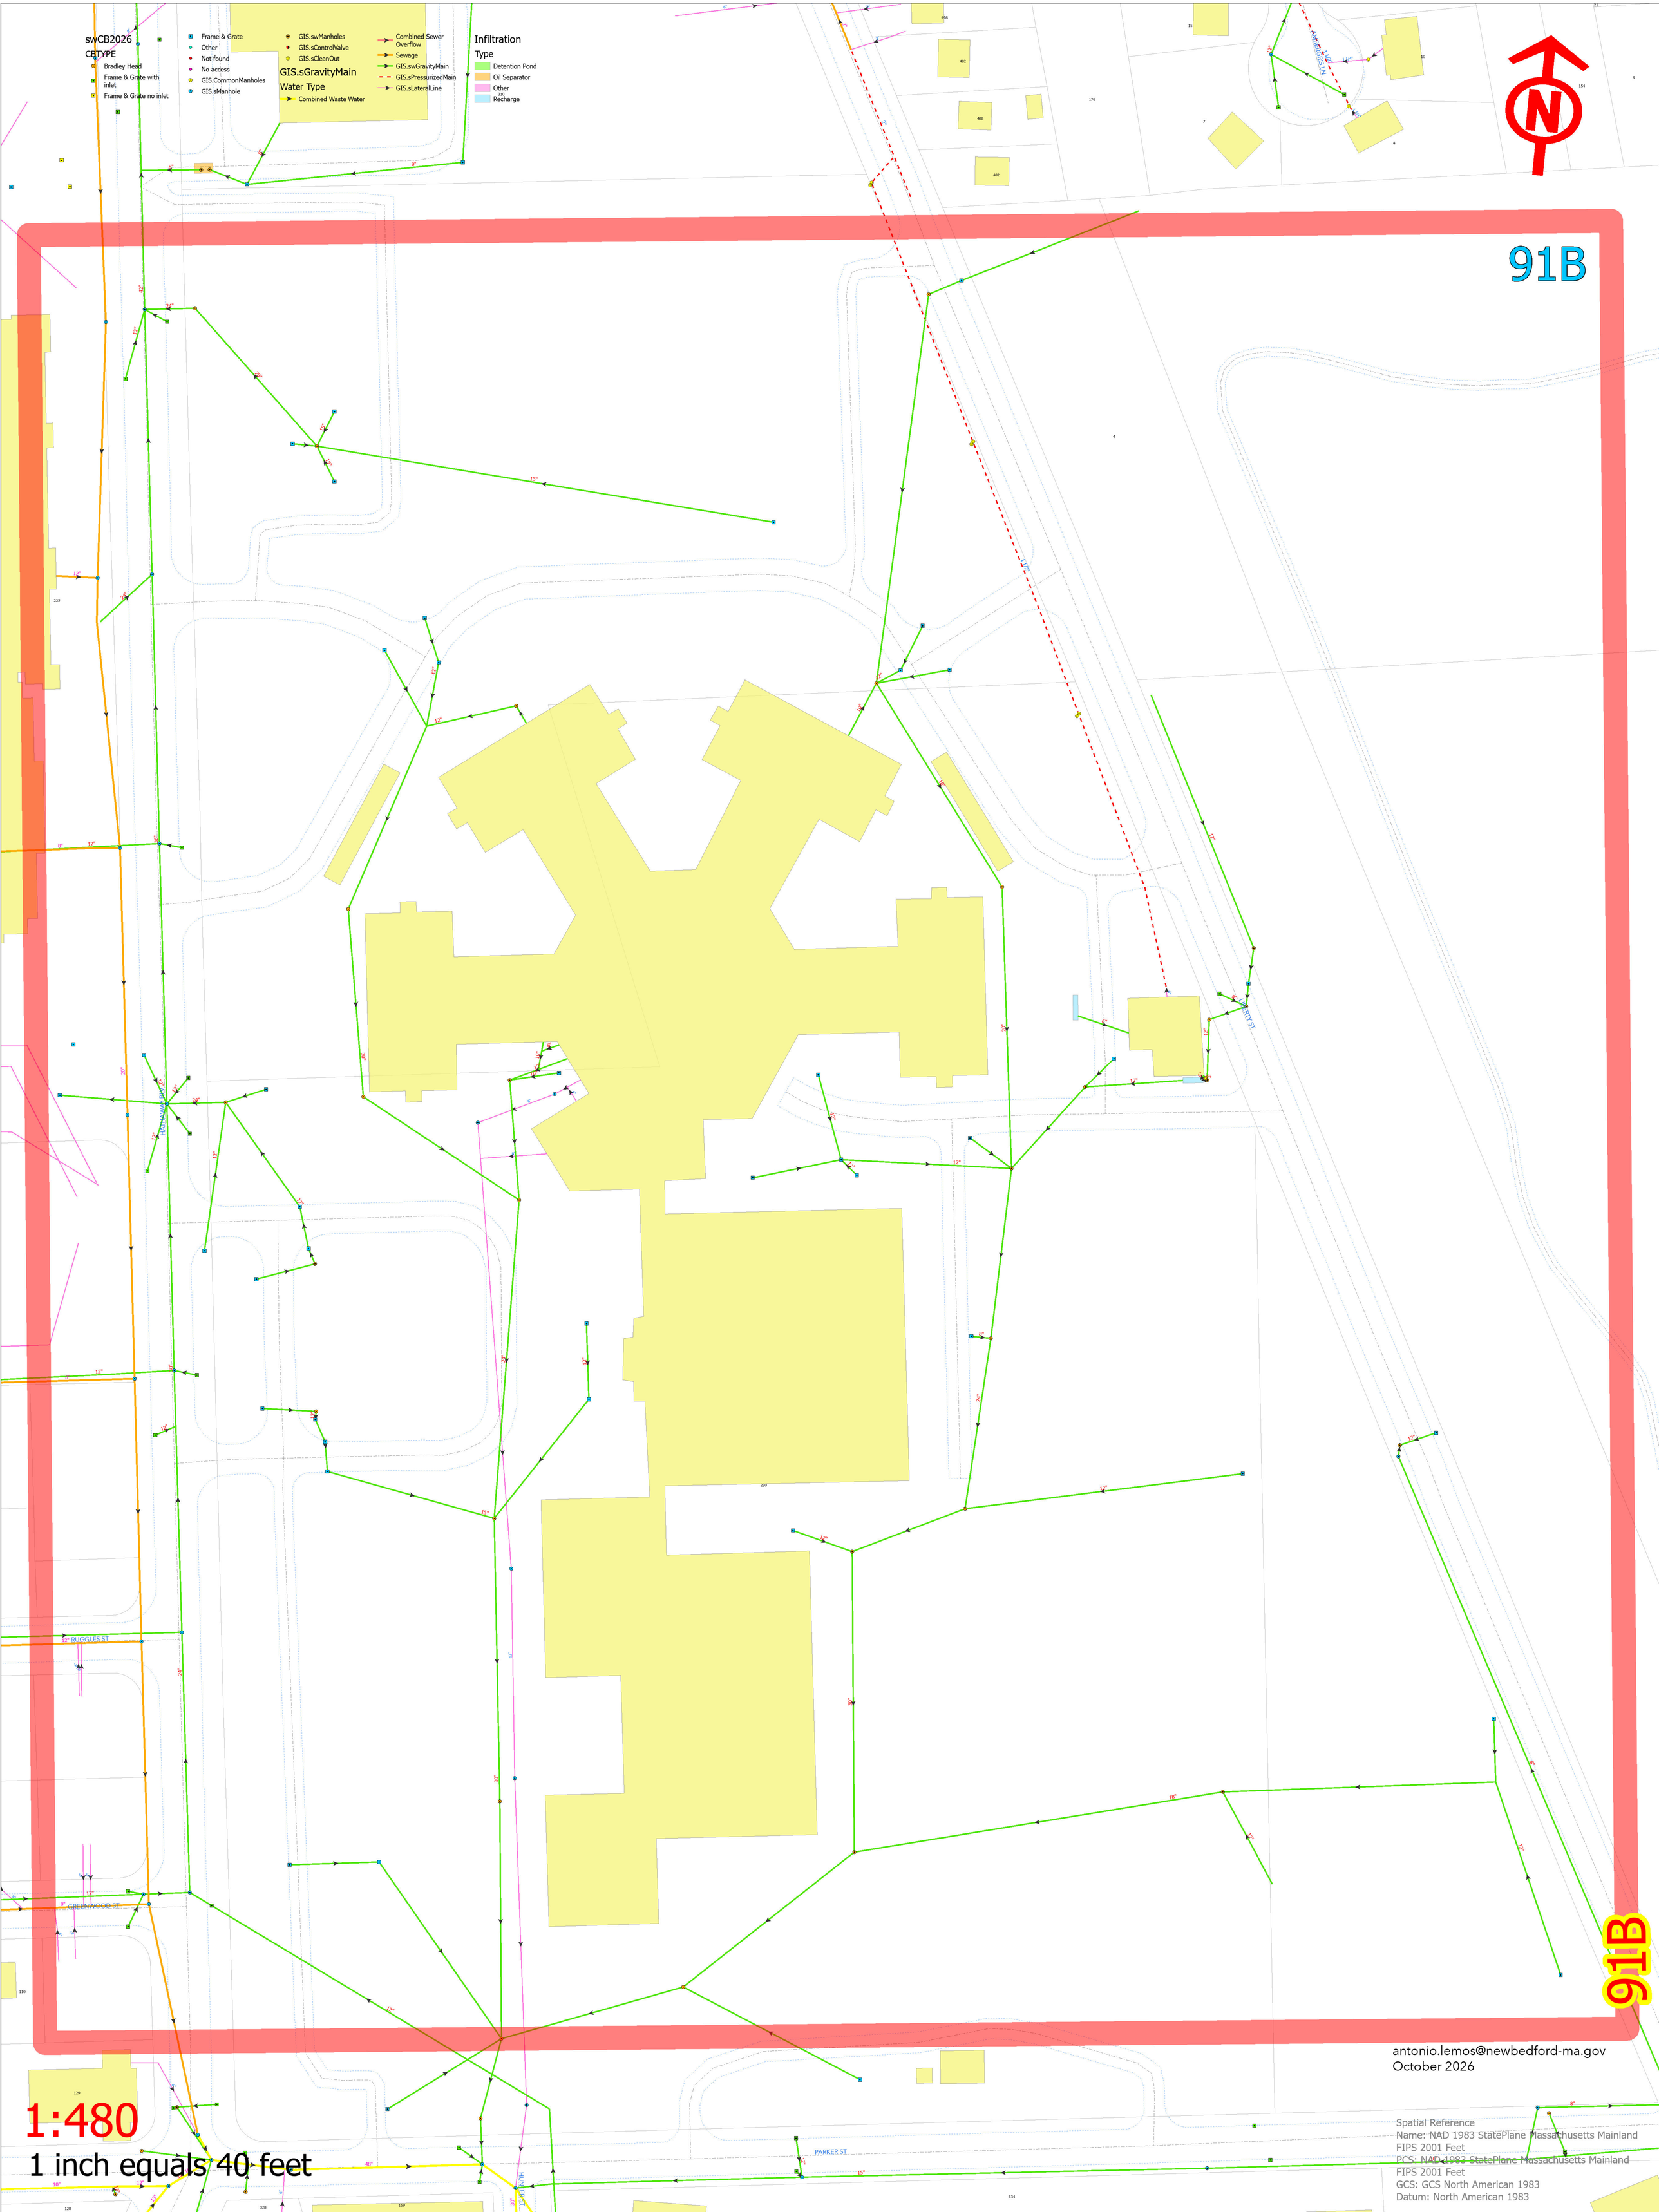

swCB2026
CBTYPE
Bradley Head
Frame & Grate with inlet
Frame & Grate no inlet
Frame & Grate
Other
Not found
No access
GIS.CommonManholes
GIS.sManhole
GIS.swManholes
GIS.sControlValve
GIS.sCleanOut
GIS.sGravityMain
Water Type
Combined Waste Water
Combined Sewer Overflow
Sewage
GIS.swGravityMain
GIS.sPressurizedMain
GIS.sLateralLine
Infiltration
Type
Detention Pond
Oil Separator
Other
Recharge
91B
91B
N
AMBERSIDE LN
LIZZ
MATTAWAMKEAG ST
RUGGLES ST
GREENWOOD ST
PARKER ST
LIBERTY ST
1:480
1 inch equals 40 feet
antonio.lemos@newbedford-ma.gov
October 2026
Spatial Reference
Name: NAD 1983 StatePlane Massachusetts Mainland
FIPS 2001 Feet
PCS: NAD 1983 StatePlane Massachusetts Mainland
FIPS 2001 Feet
GCS: GCS North American 1983
Datum: North American 1983