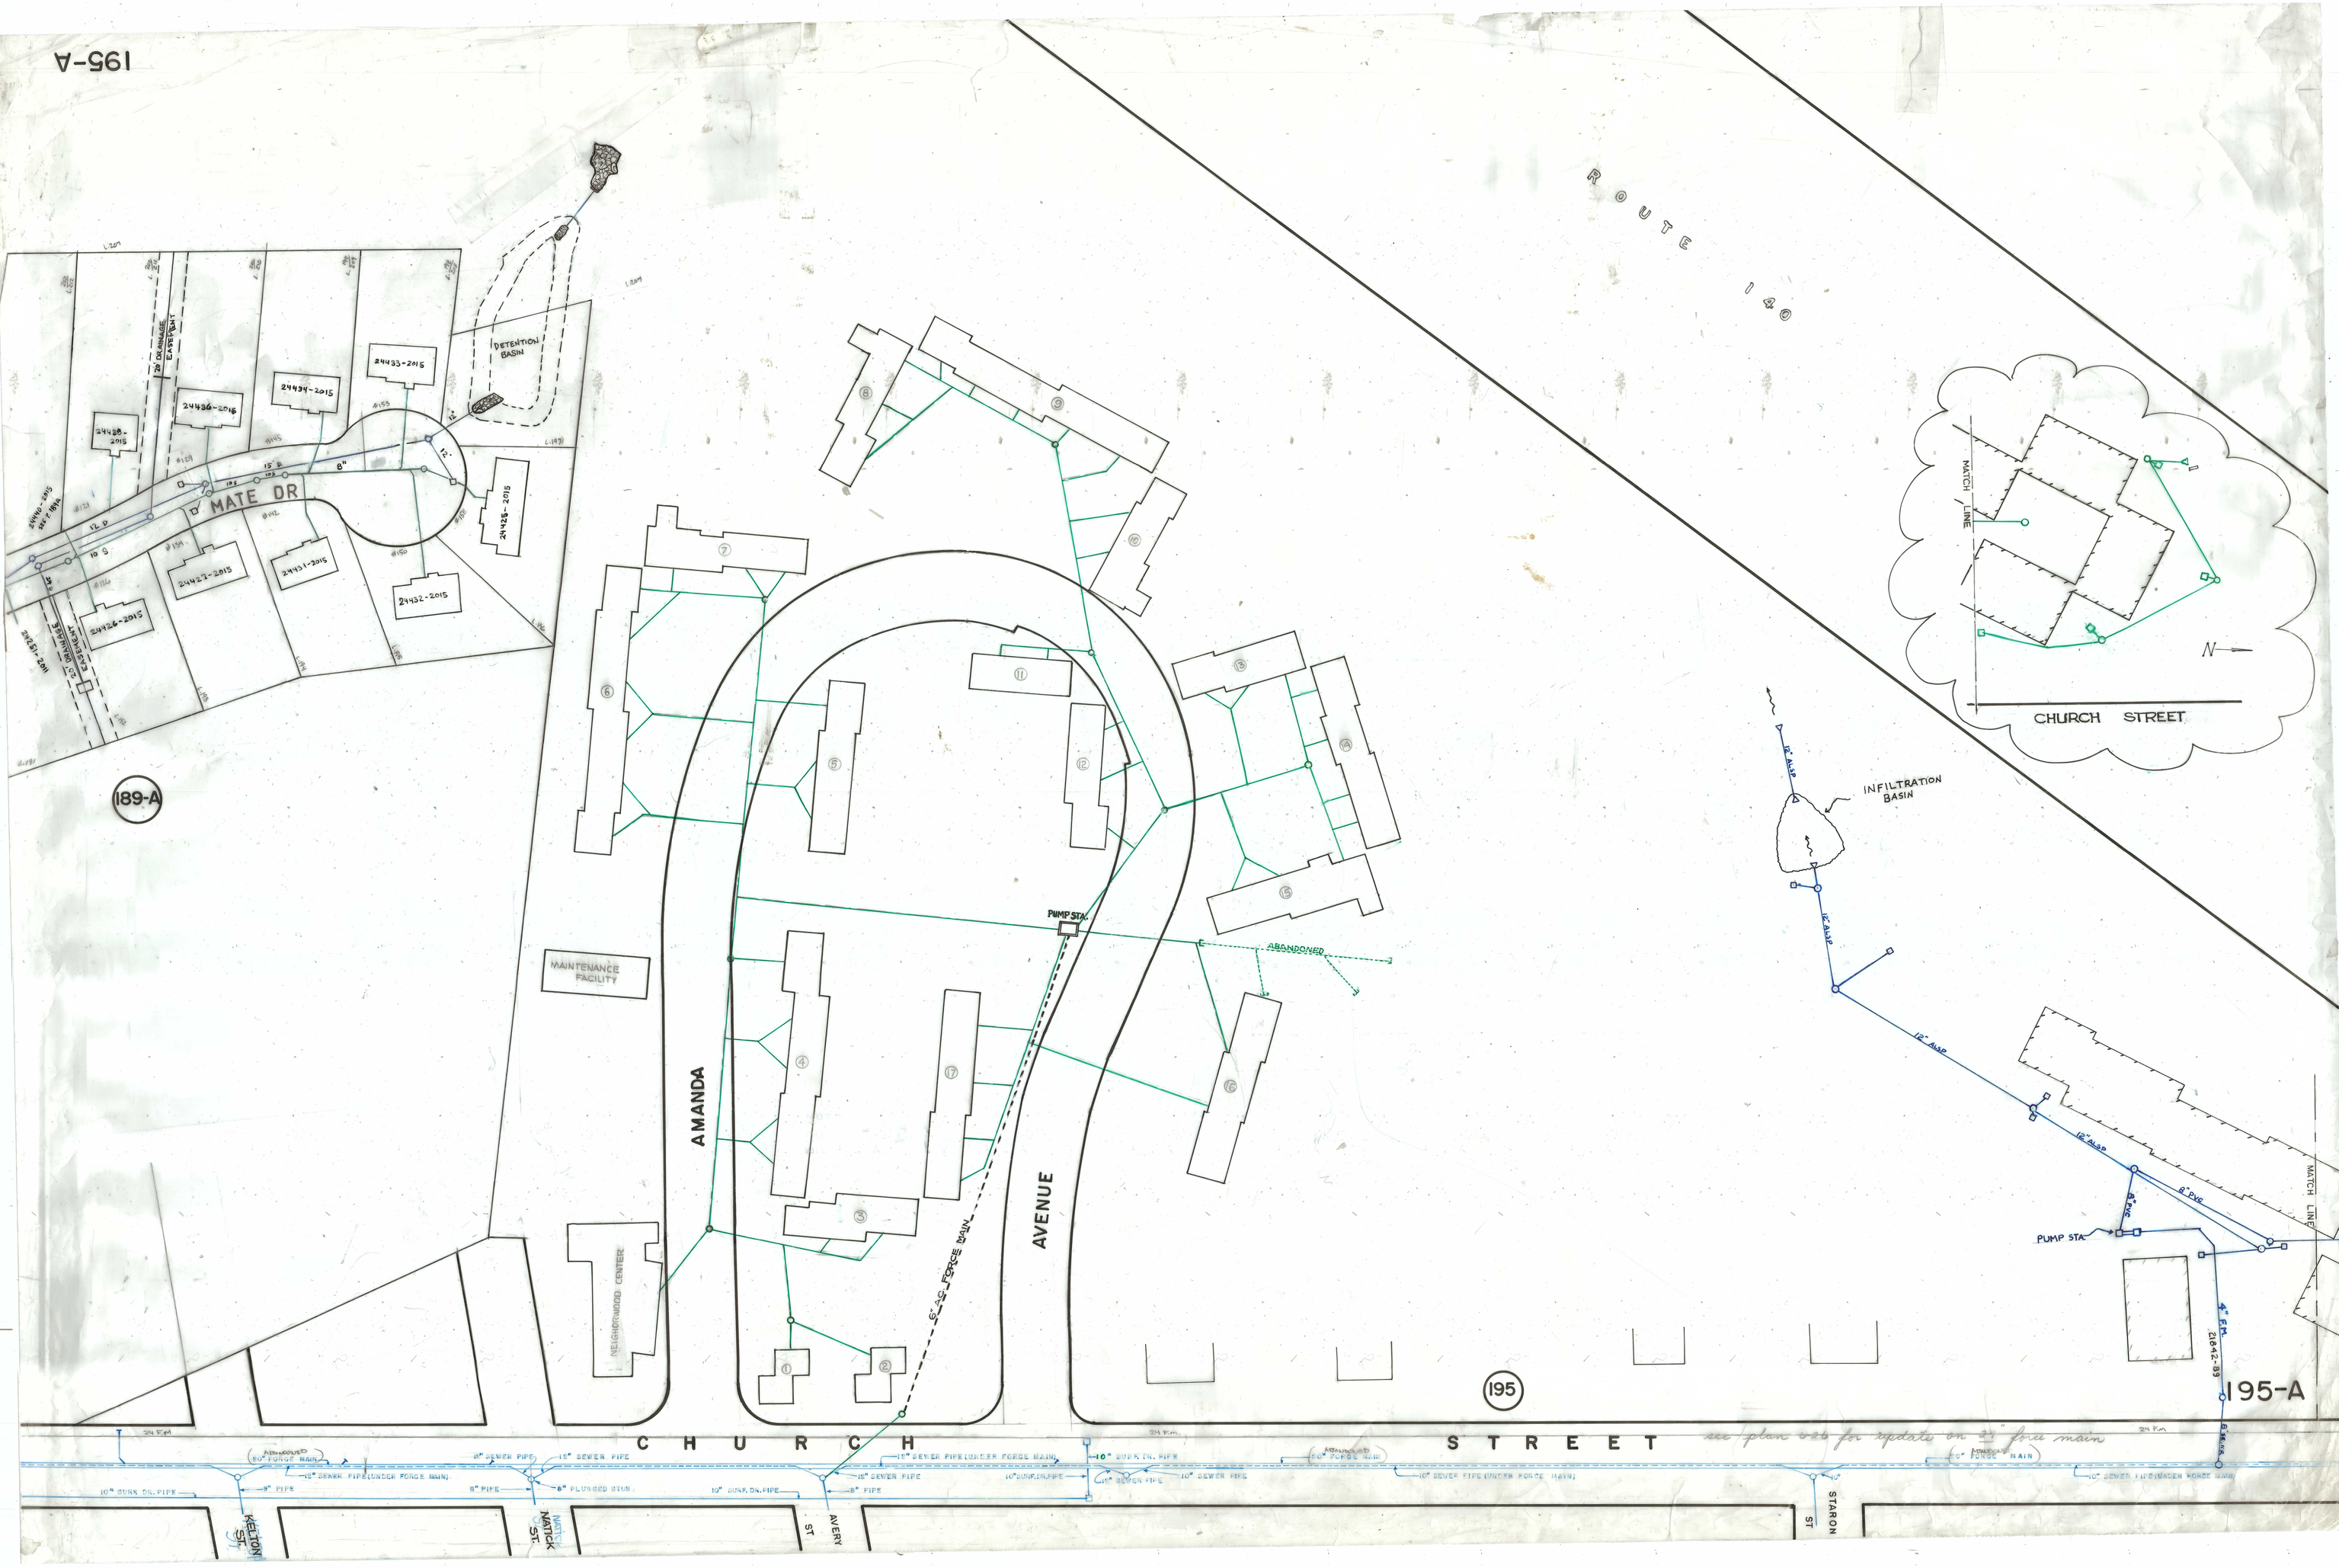
ROUTE 140
MATE DR
20' DRAINAGE EASEMENT
DETENTION BASIN
24428-2015
24429-2015
24430-2015
24431-2015
24432-2015
24433-2015
24434-2015
24435-2015
24436-2015
24437-2011
189-A
MAINTENANCE FACILITY
NEIGHBORHOOD CENTER
AMANDA AVENUE
PUMP STA.
ABANDONED
6" AC FORCE MAIN
195
CHURCH STREET
MATCH LINE
INFILTRATION BASIN
12" ALSP
8" EVG
4" FM
24642-89
195-A
see plan web for update on 2" force main
KELTON ST.
NATICK ST.
AVERY ST
STARON ST
8" SEWER PIPE
15" SEWER PIPE
10" SURK. DR. PIPE
8" PLUGGED STUB
10" SEWER PIPE (UNDER FORCE MAIN)
ABANDONED 60" FORCE MAIN