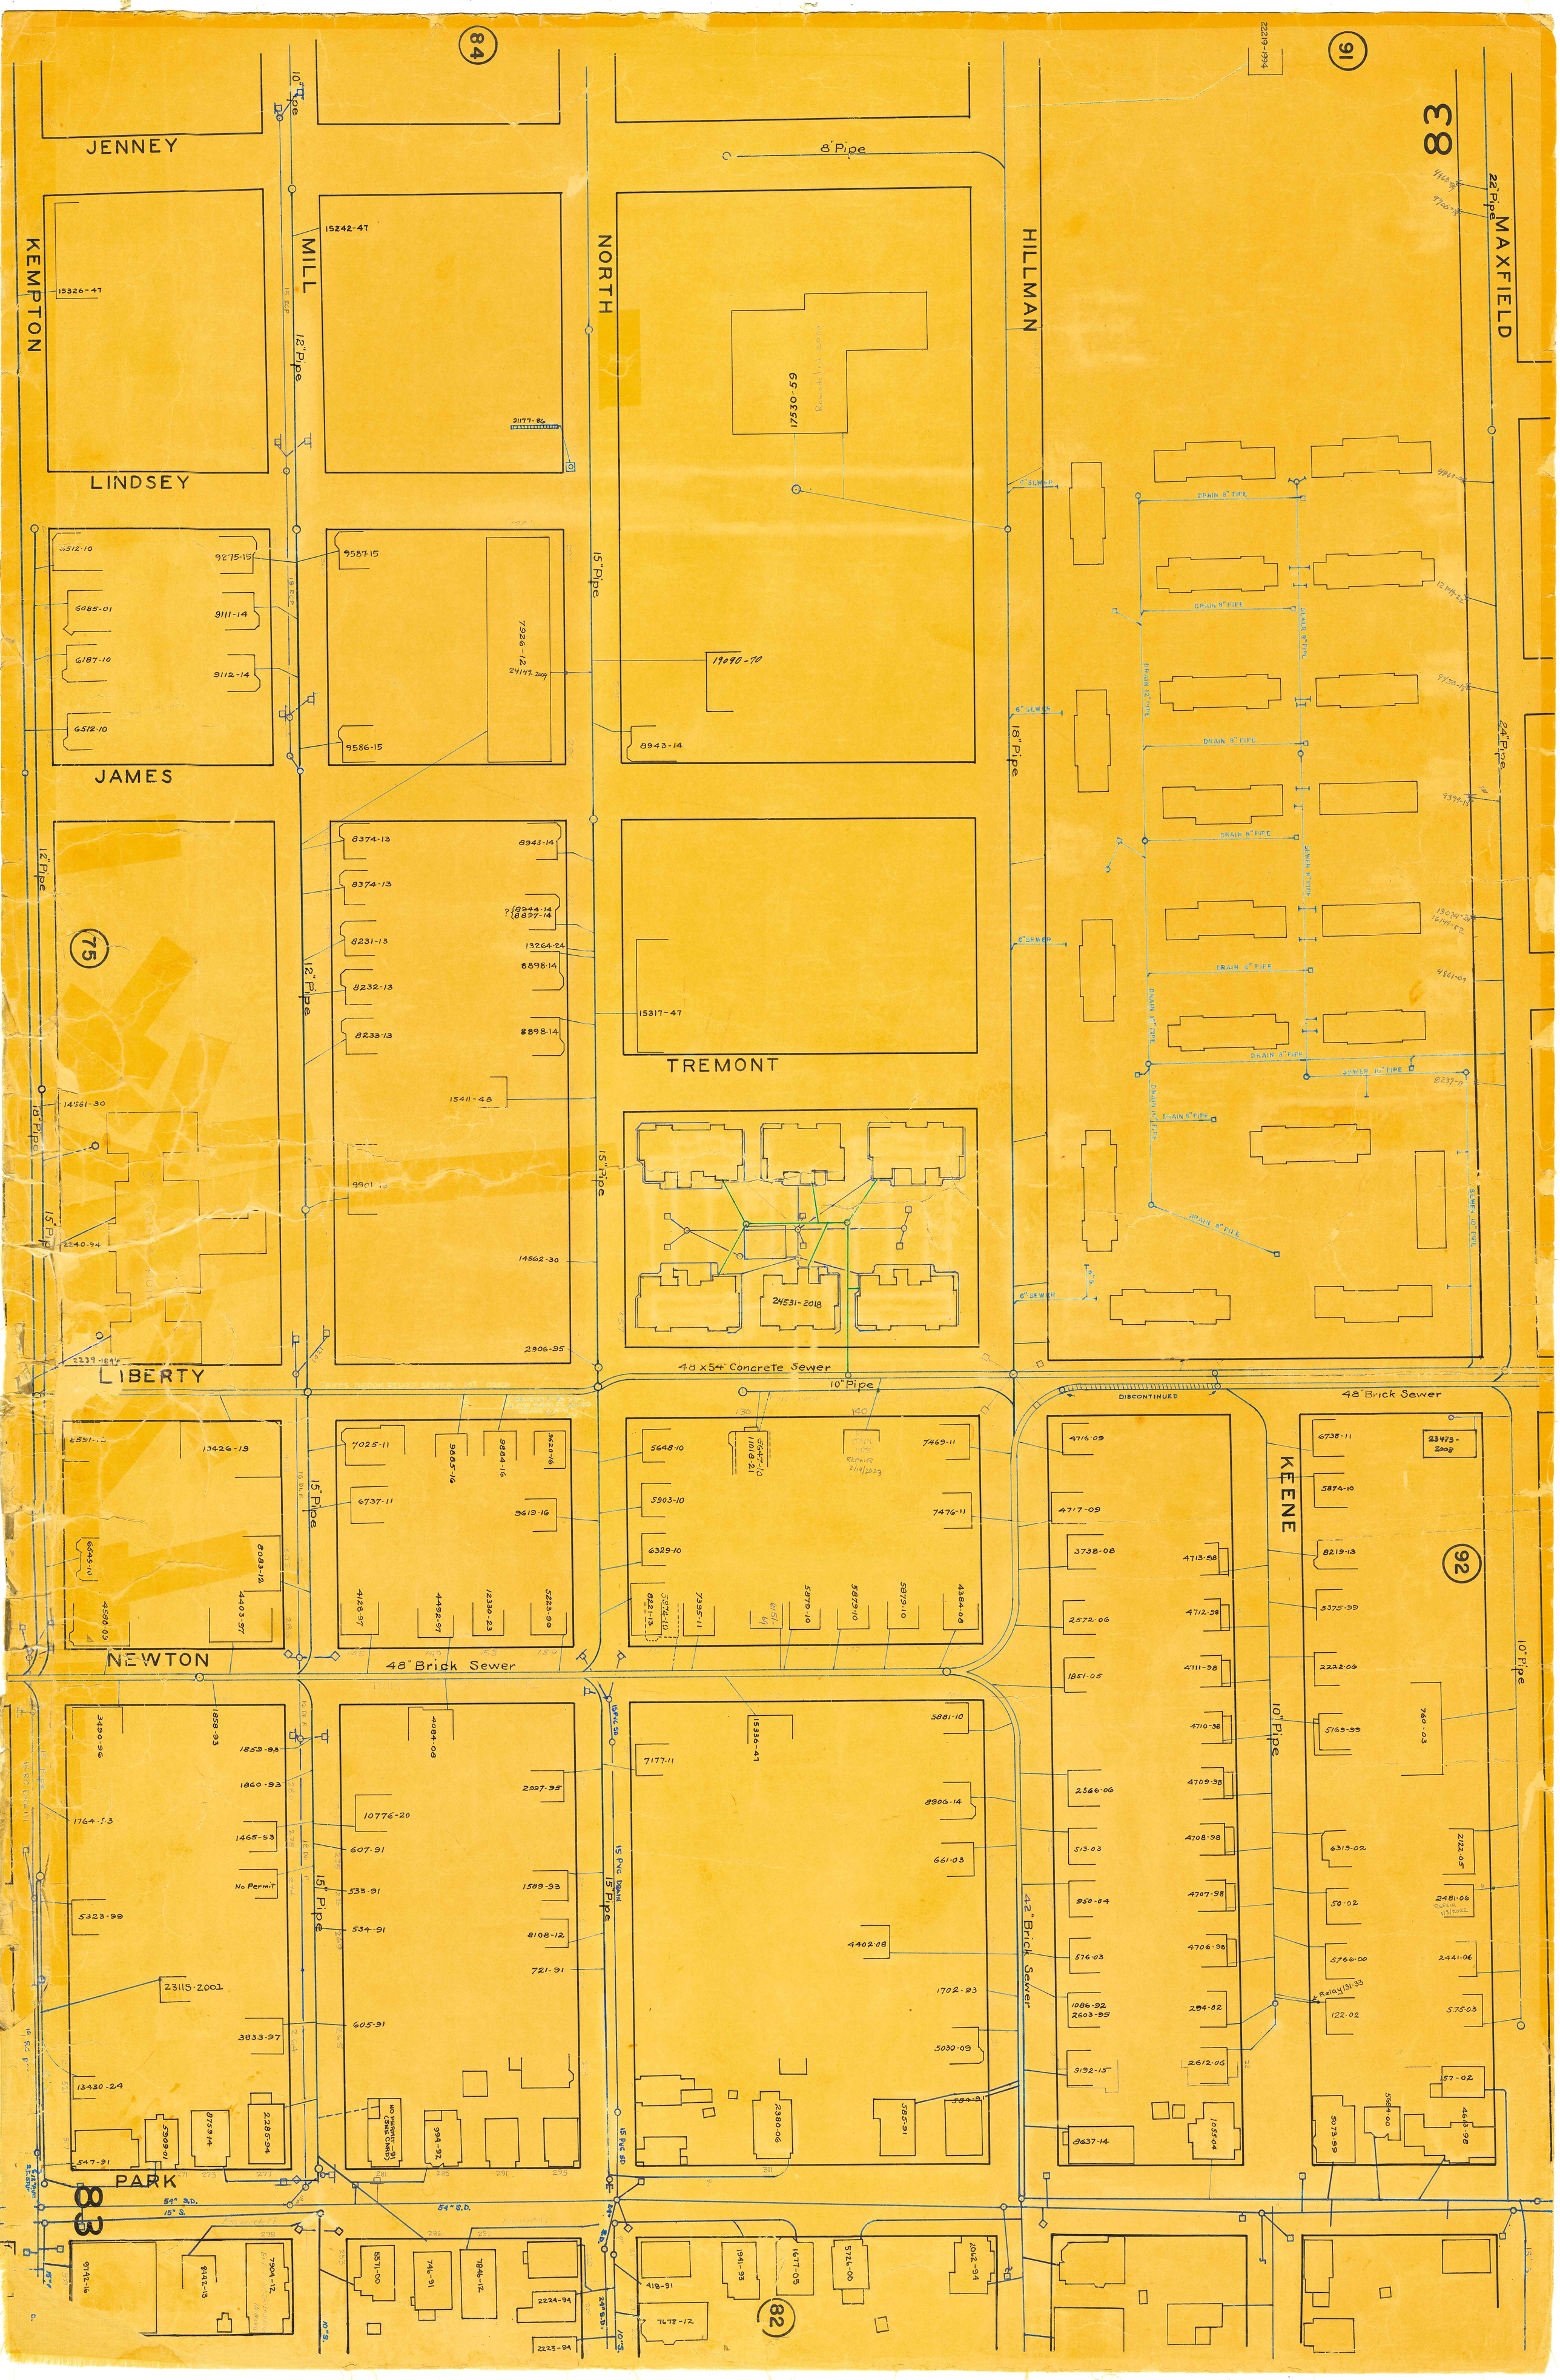
84
91
83
75
92
82
JENNEY
KEMPTON
LINDSEY
MILL
NORTH
HILLMAN
MAXFIELD
JAMES
TREMONT
LIBERTY
NEWTON
KEENE
PARK
8" Pipe
10" Pipe
12" Pipe
15" Pipe
18" Pipe
24" Pipe
48 x 54" Concrete Sewer
48" Brick Sewer
42" Brick Sewer
DISCONTINUED
DRAIN 8" PIPE
SEWER 10" PIPE
6" SEWER
54" S.D.
15" S.