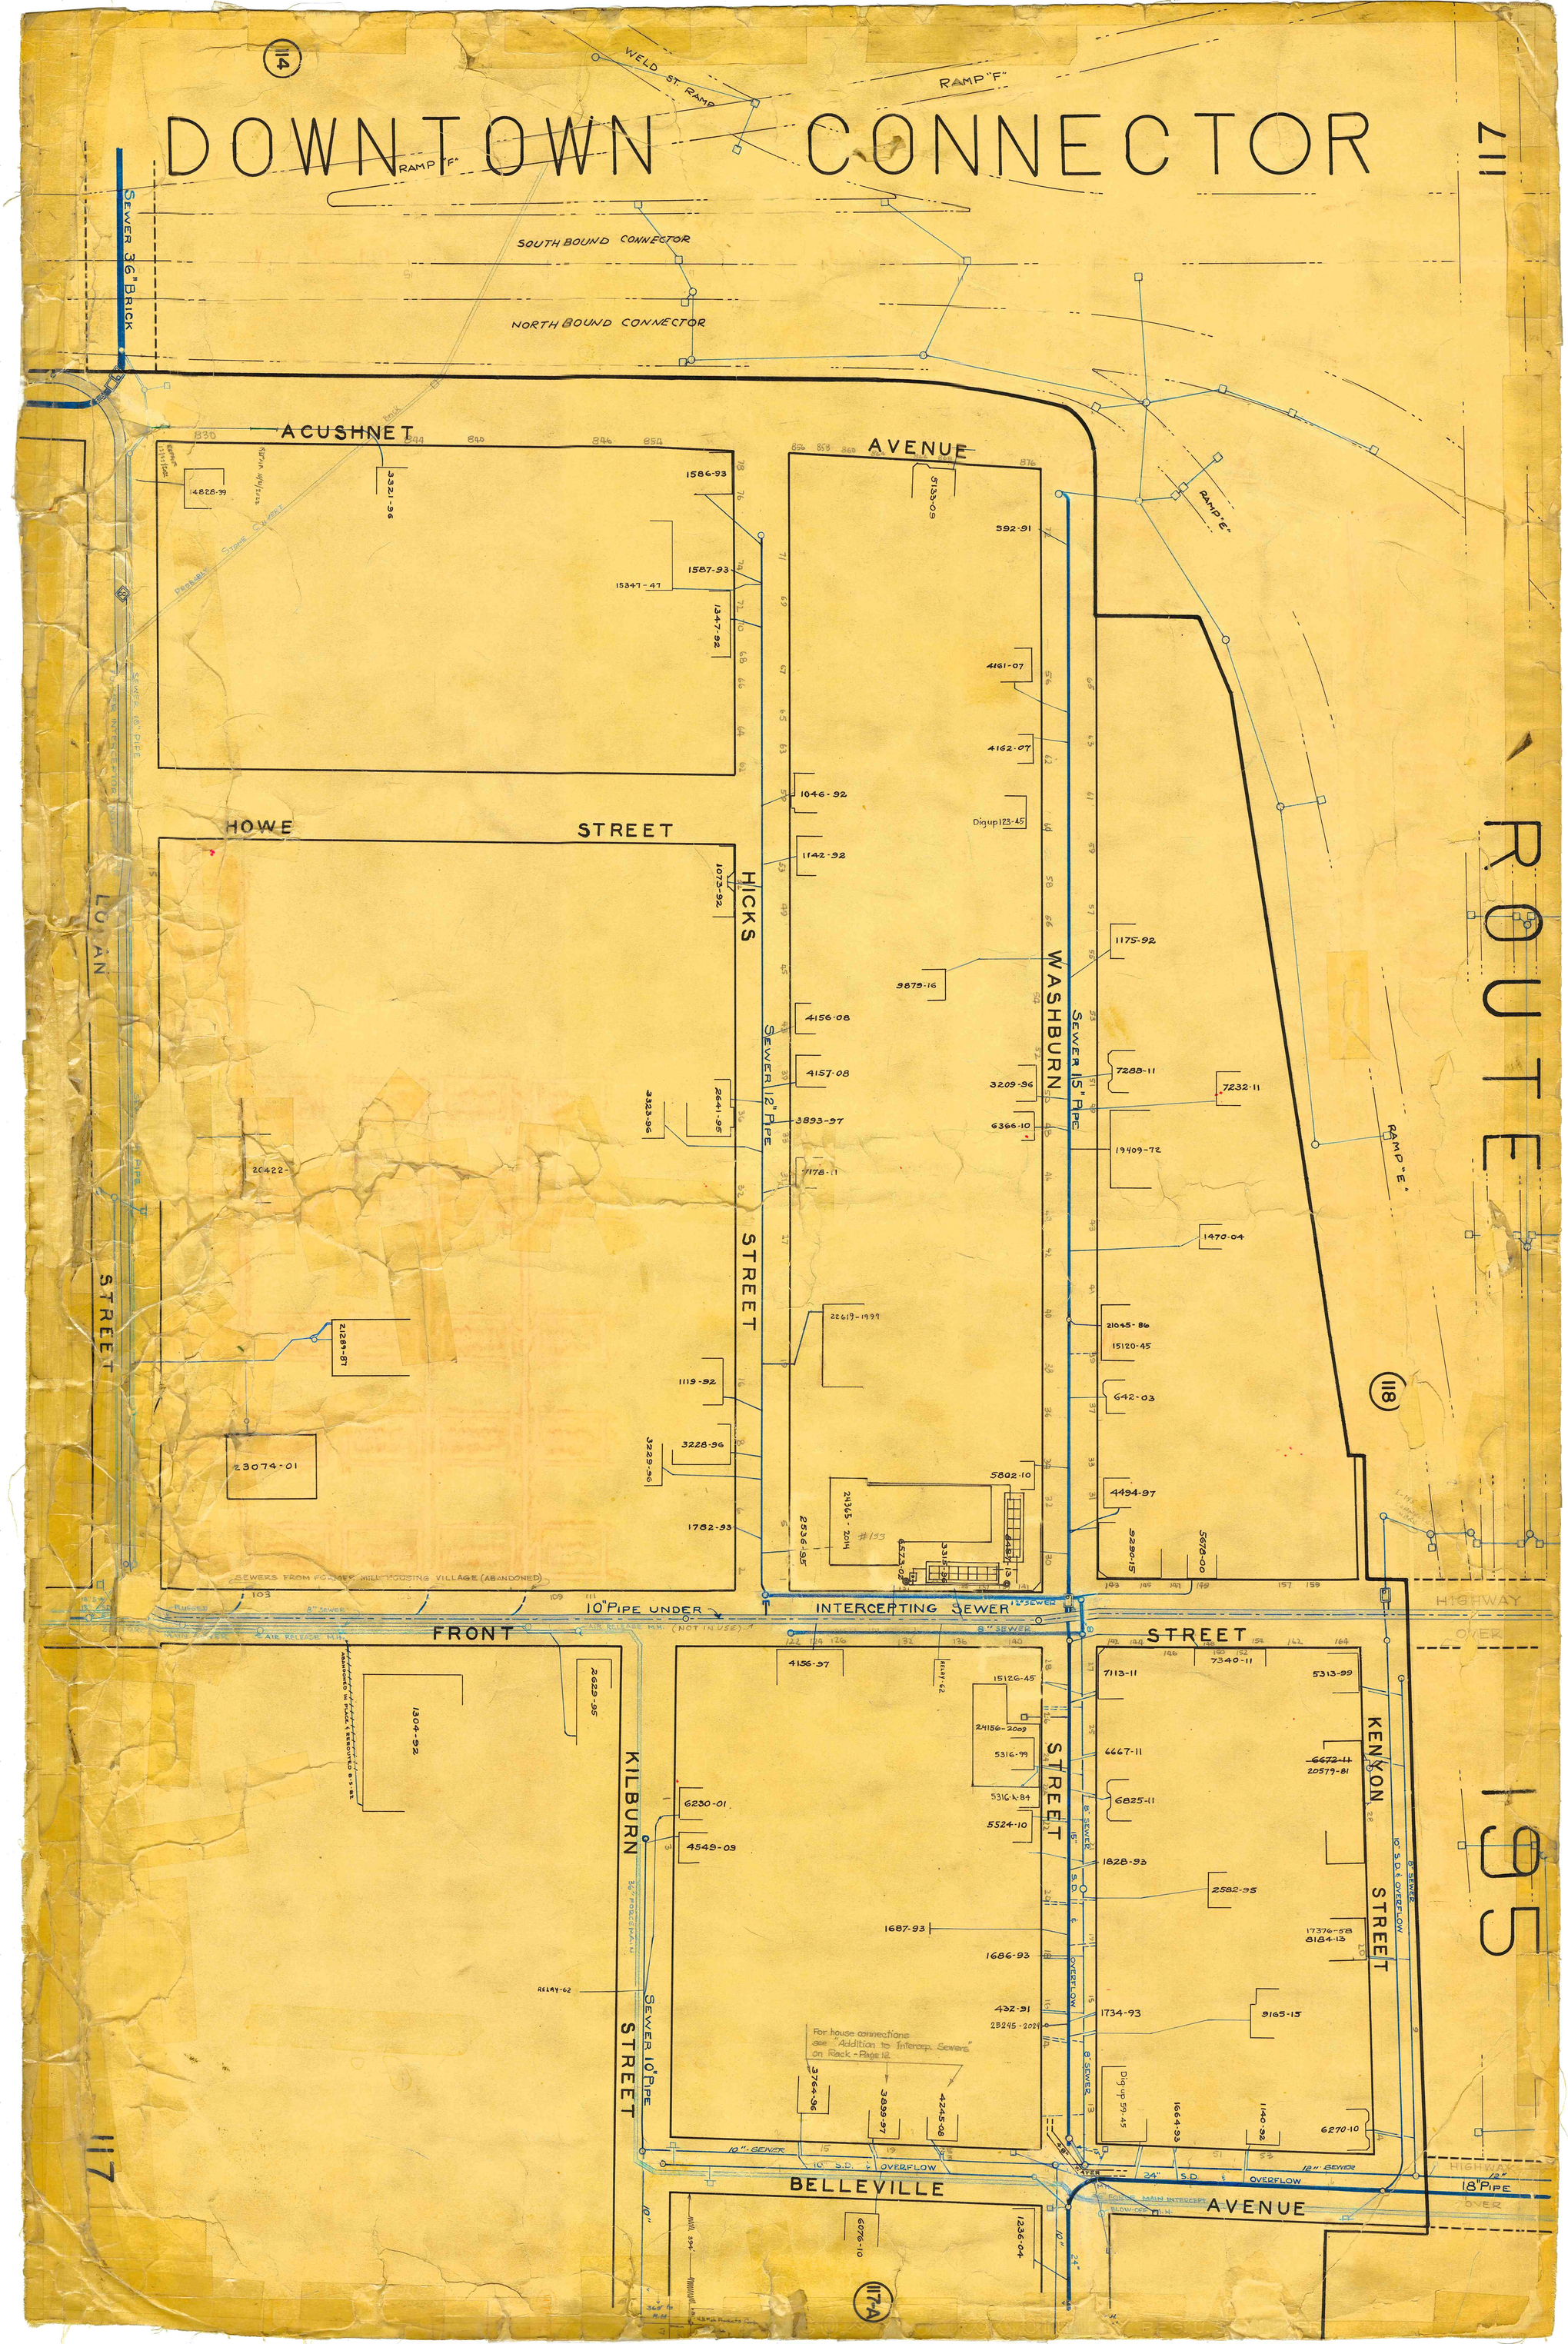DOWNTOWN CONNECTOR ROUTE