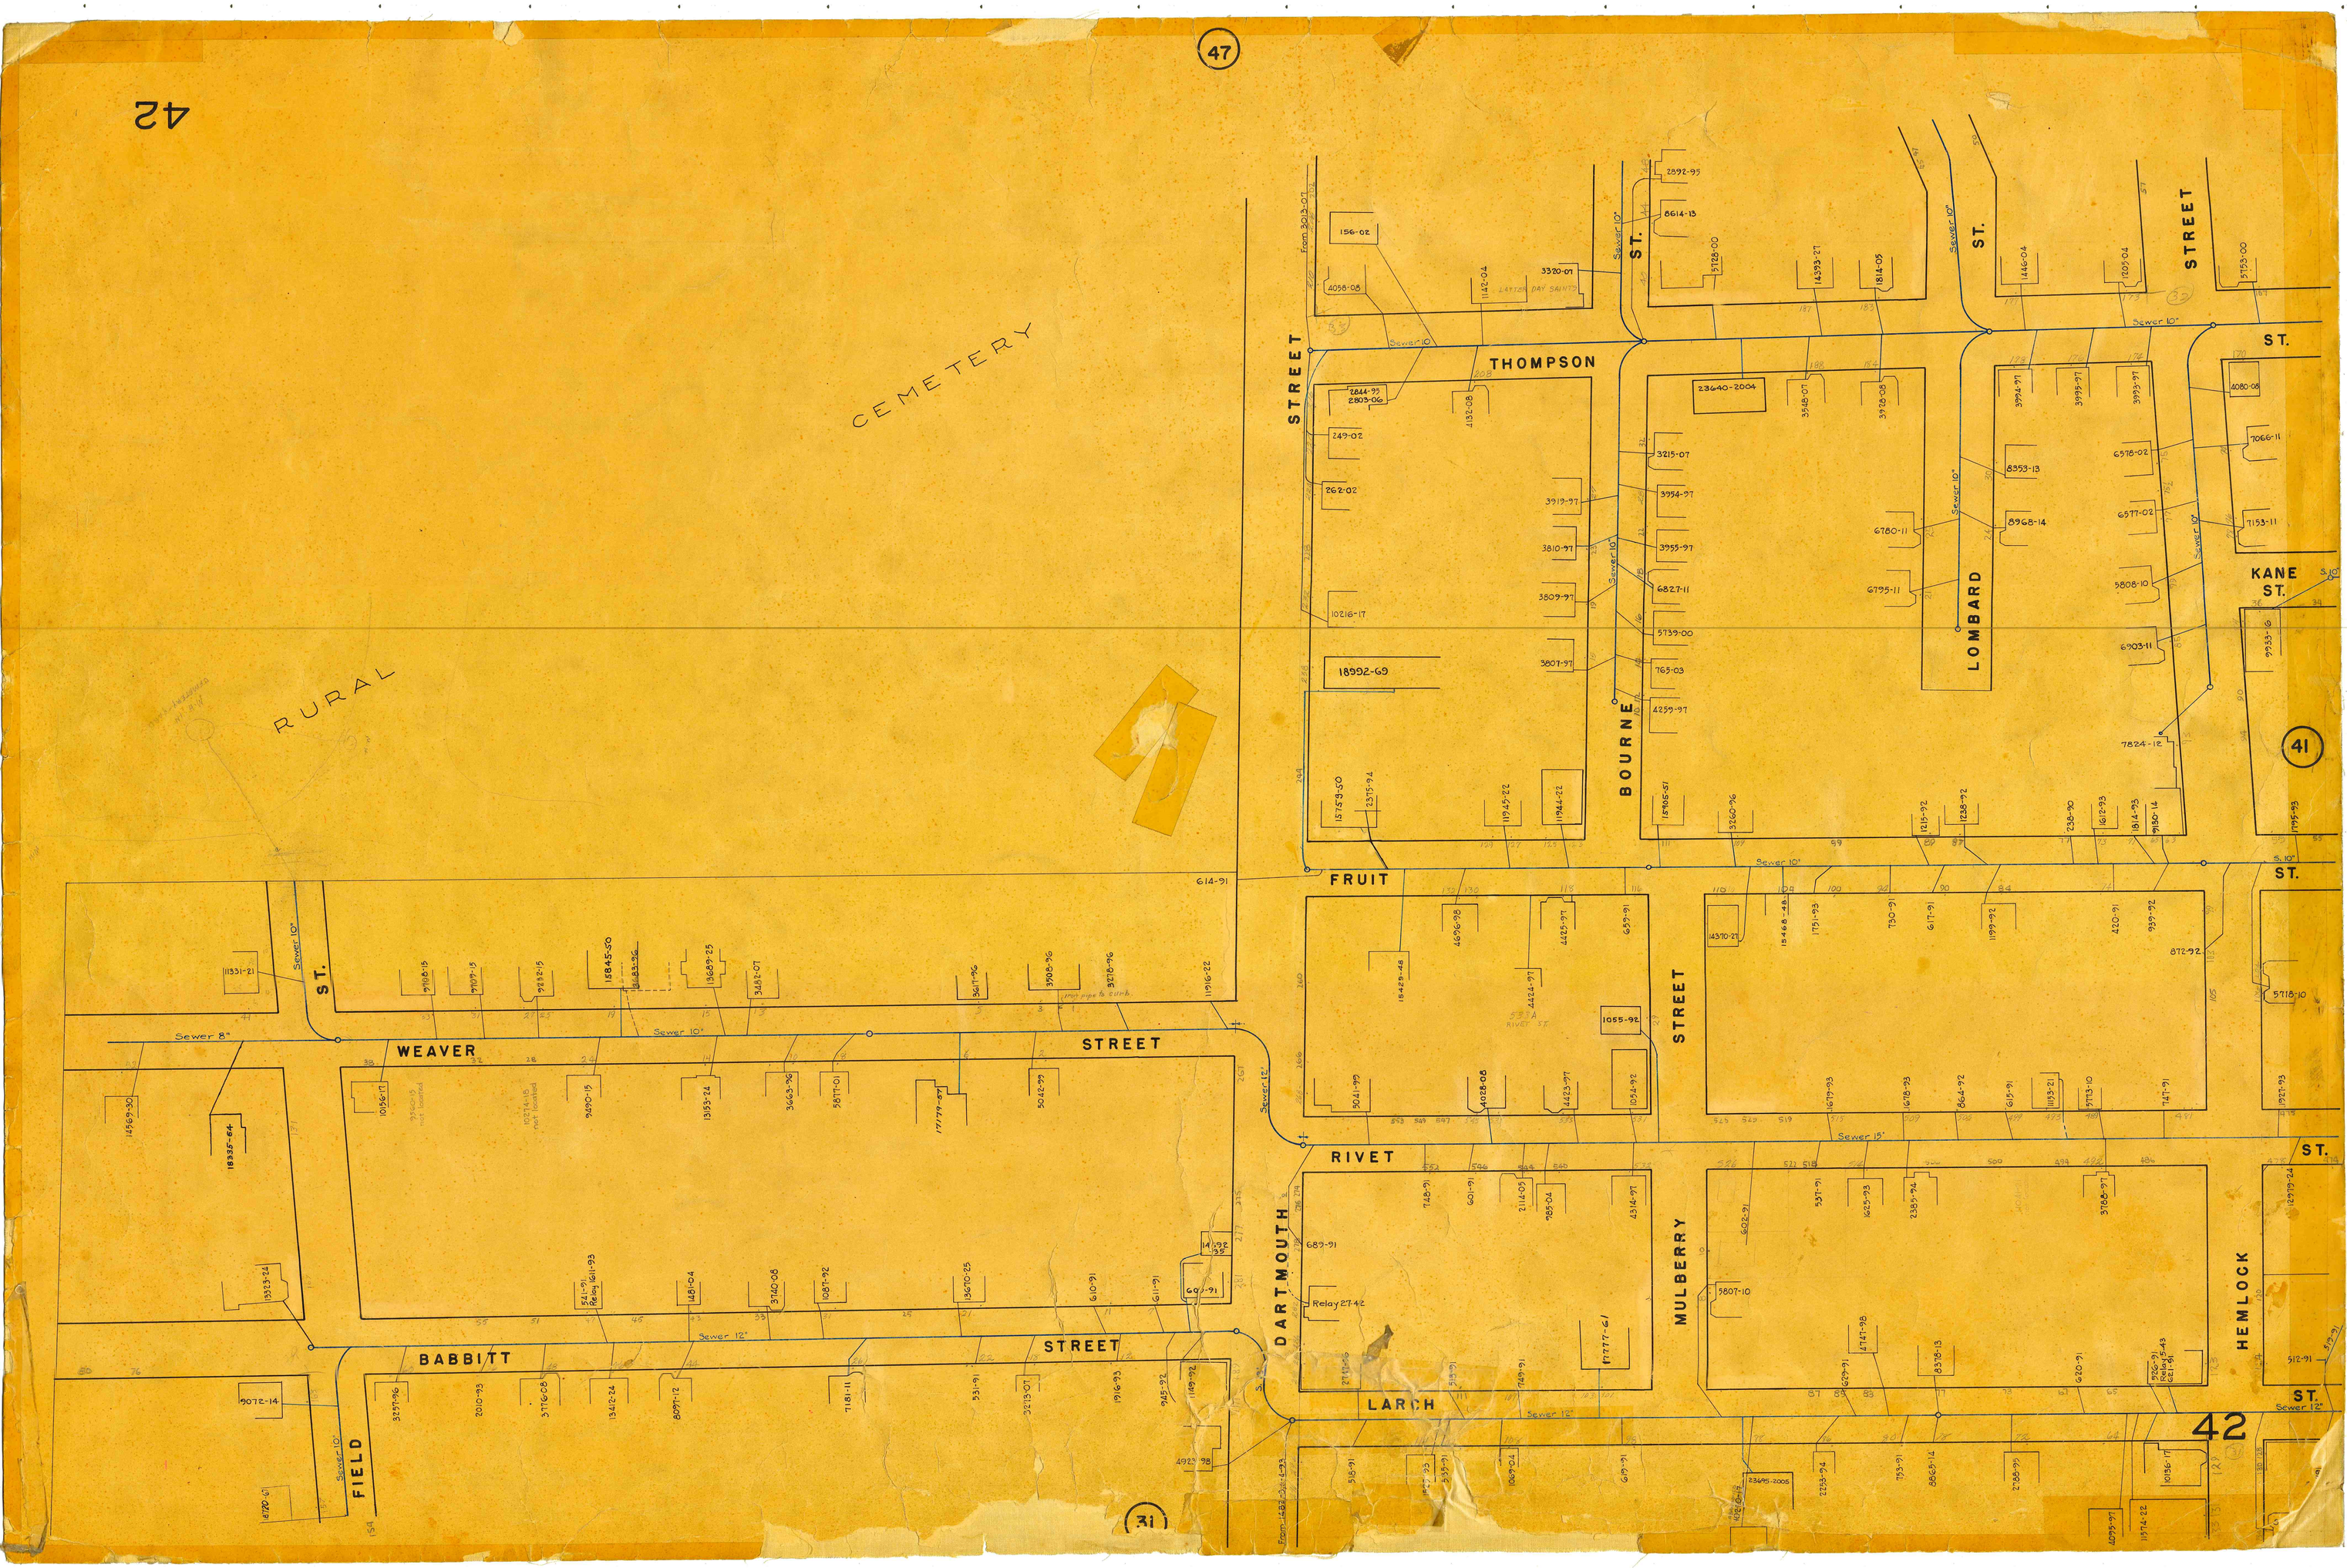
47
CEMETERY
RURAL
THOMPSON
STREET
BOURNE
LOMBARD
ST.
STREET
KANE ST.
41
FRUIT
ST.
RIVET
STREET
WEAVER
STREET
BABBITT
STREET
FIELD
ST.
DARTMOUTH
MULBERRY
HEMLOCK
LARCH
ST.
42
31
Sewer 10"
Sewer 8"
Sewer 12"
Sewer 15"
LATTER DAY SAINTS
23640-2004
18992-69
18335-64
Relay 27742
From 3012-07