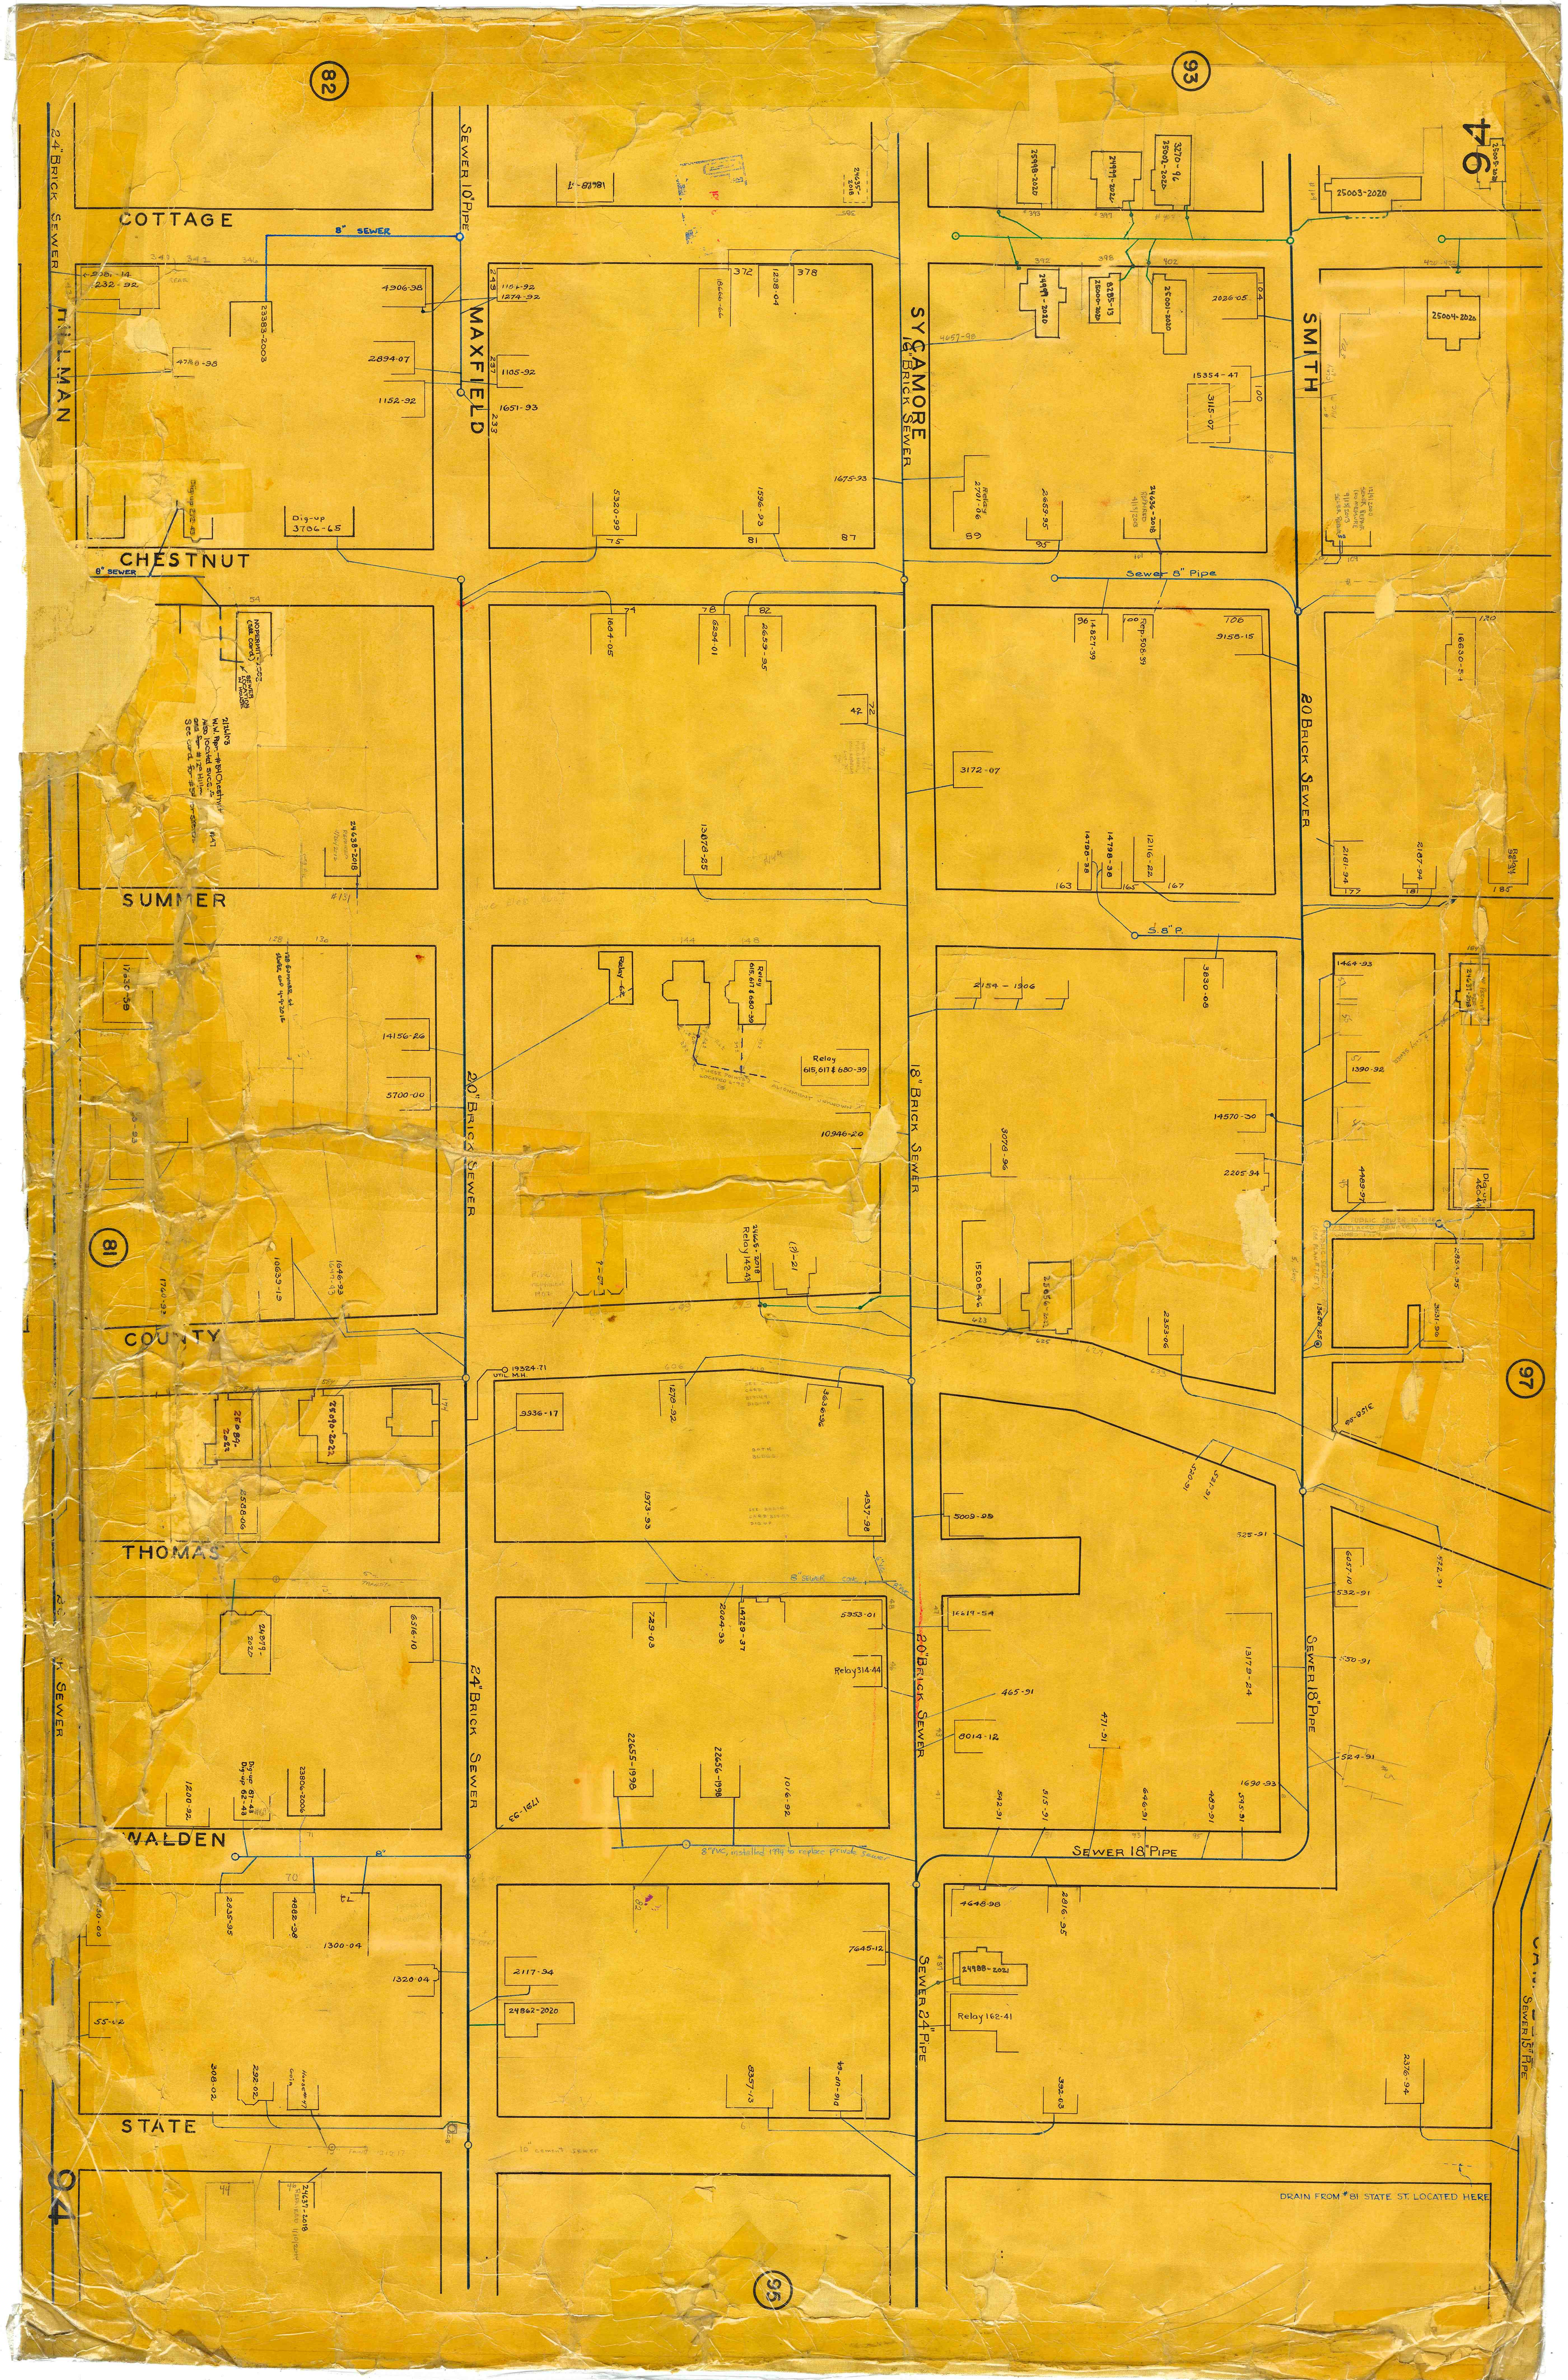
94
82
93
95
97
81
COTTAGE
CHESTNUT
SUMMER
COUNTY
THOMAS
WALDEN
STATE
PULLMAN
MAXFIELD
SYCAMORE
SMITH
24" BRICK SEWER
SEWER 10" PIPE
16" BRICK SEWER
8" SEWER
Sewer 8" Pipe
20 BRICK SEWER
20" BRICK SEWER
18" BRICK SEWER
24" BRICK SEWER
S. 8" P.
SEWER 18" PIPE
SEWER 24" PIPE
SEWER 15" PIPE
8" PVC, installed 1994 to replace private sewer
10" cement sewer
DRAIN FROM #81 STATE ST. LOCATED HERE
19324-71 UTIL. M.H.
PUBLIC SEWER 10" 8126 REPLACED PRIVATE LINES 1929
ALIGNMENT UNKNOWN
THESE POINTS LOCATED 4-93
NO PERMIT-2003 (see card)
SEWER LOCATION IN HOUSE
2/26/03 W.W. Rpr-#81 Chestnut Also located svcs. for #12 Hillman and for #51 See card for #51 for sketch
#47
24638-2018 REPAIRED 11/21/2012
24636-2018 REPAIRED 4/18/2013
12/19/2000 SEWER REPAIR (NO MEASURE) 9/18/2013 SEWER REPAIR
24637-2018 REPAIRED 11/10/2014
NO PERMIT 24631-2018
Dig-up 3706-65
Dig-up 2112-43
Dig-up 81-43
Dig-up 62-43
Dig-up 460-44
Relay 2701-06
Relay 615, 617 & 680-39
Relay 14243
Relay 314-44
Relay 162-41
Relay 96-34
Relay 42
24665-2018
18688-51
24635-2018
25998-2020
24999-2020
3270-96
25002-2020
25003-2020
25005-2020
24997-2020
8285-13
25000-2020
25001-2020
25004-2020
2026-05
15354-47
3115-07
4657-98
1675-93
2659-95
1596-93
5320-99
18666-66
1298-04
1101-92
1274-92
1105-92
1651-93
4906-98
2894-07
1152-92
23383-2003
4780-98
20081-14
1232-92
1604-05
6294-01
2659-95
13878-25
3172-07
14827-39
Rep. 508-39
9158-15
16630-54
14798-38
12116-22
2181-94
2187-94
17630-59
14156-26
5700-00
10639-19
1646-93
1647-43
1760-93
2154-1906
3830-08
1464-93
1390-92
14570-30
2205-94
3078-96
10946-20
4489-97
15208-46
25056-2022
2353-06
13606-25
2851-95
3531-96
3158-96
25084-2022
25080-2022
2588-06
9936-17
1278-92
3636-96
1973-93
4937-98
5009-99
1620-91
1621-91
525-91
6057-10
532-91
522-91
550-91
524-91
24879-2020
6516-10
729-03
2004-93
14729-37
5953-01
16619-54
13179-24
465-91
8014-12
471-91
1200-92
23806-2006
22655-1998
22656-1998
1016-92
1791-93
542-91
515-91
646-91
489-91
545-91
1690-93
2835-95
4882-98
1300-04
1320-04
55-02
350-00
2117-34
24862-2020
7645-12
4648-98
2816-95
24988-2021
308-02
292-02
House #47 Goia
8357-13
910-10-94
392-03
2376-94
340
342
346
243
237
233
372
378
385
393
397
392
398
402
104
100
101
109
75
81
87
89
95
54
74
78
82
96
106
120
163
165
167
177
181
185
184
128
130
144
148
423
625
629
633
606
610
174
70
72
44
46
48
47
43
41
91
93
95
#131
C.B.