

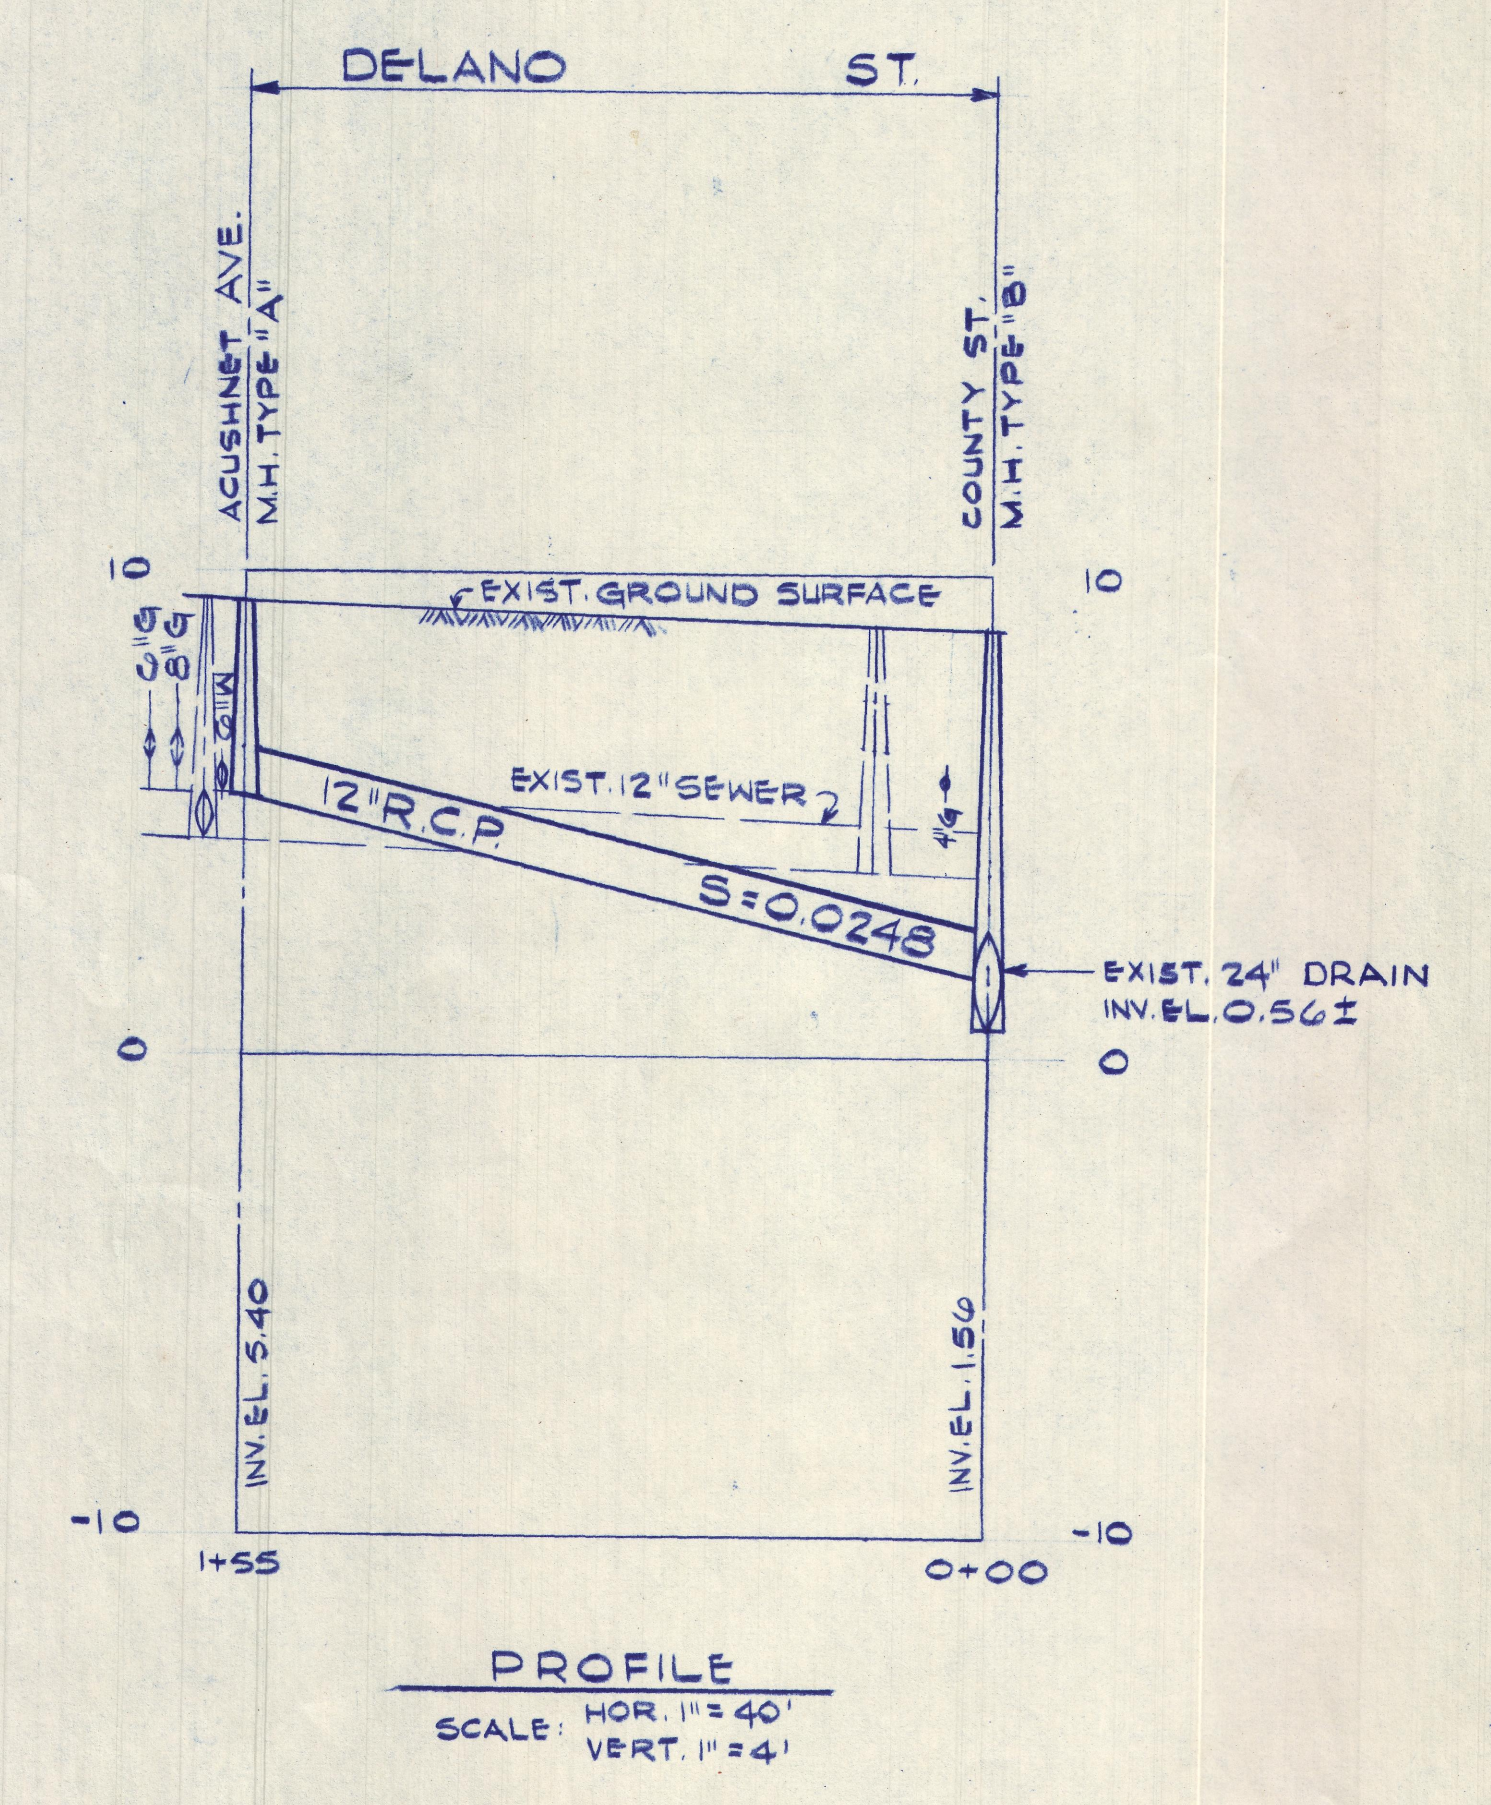
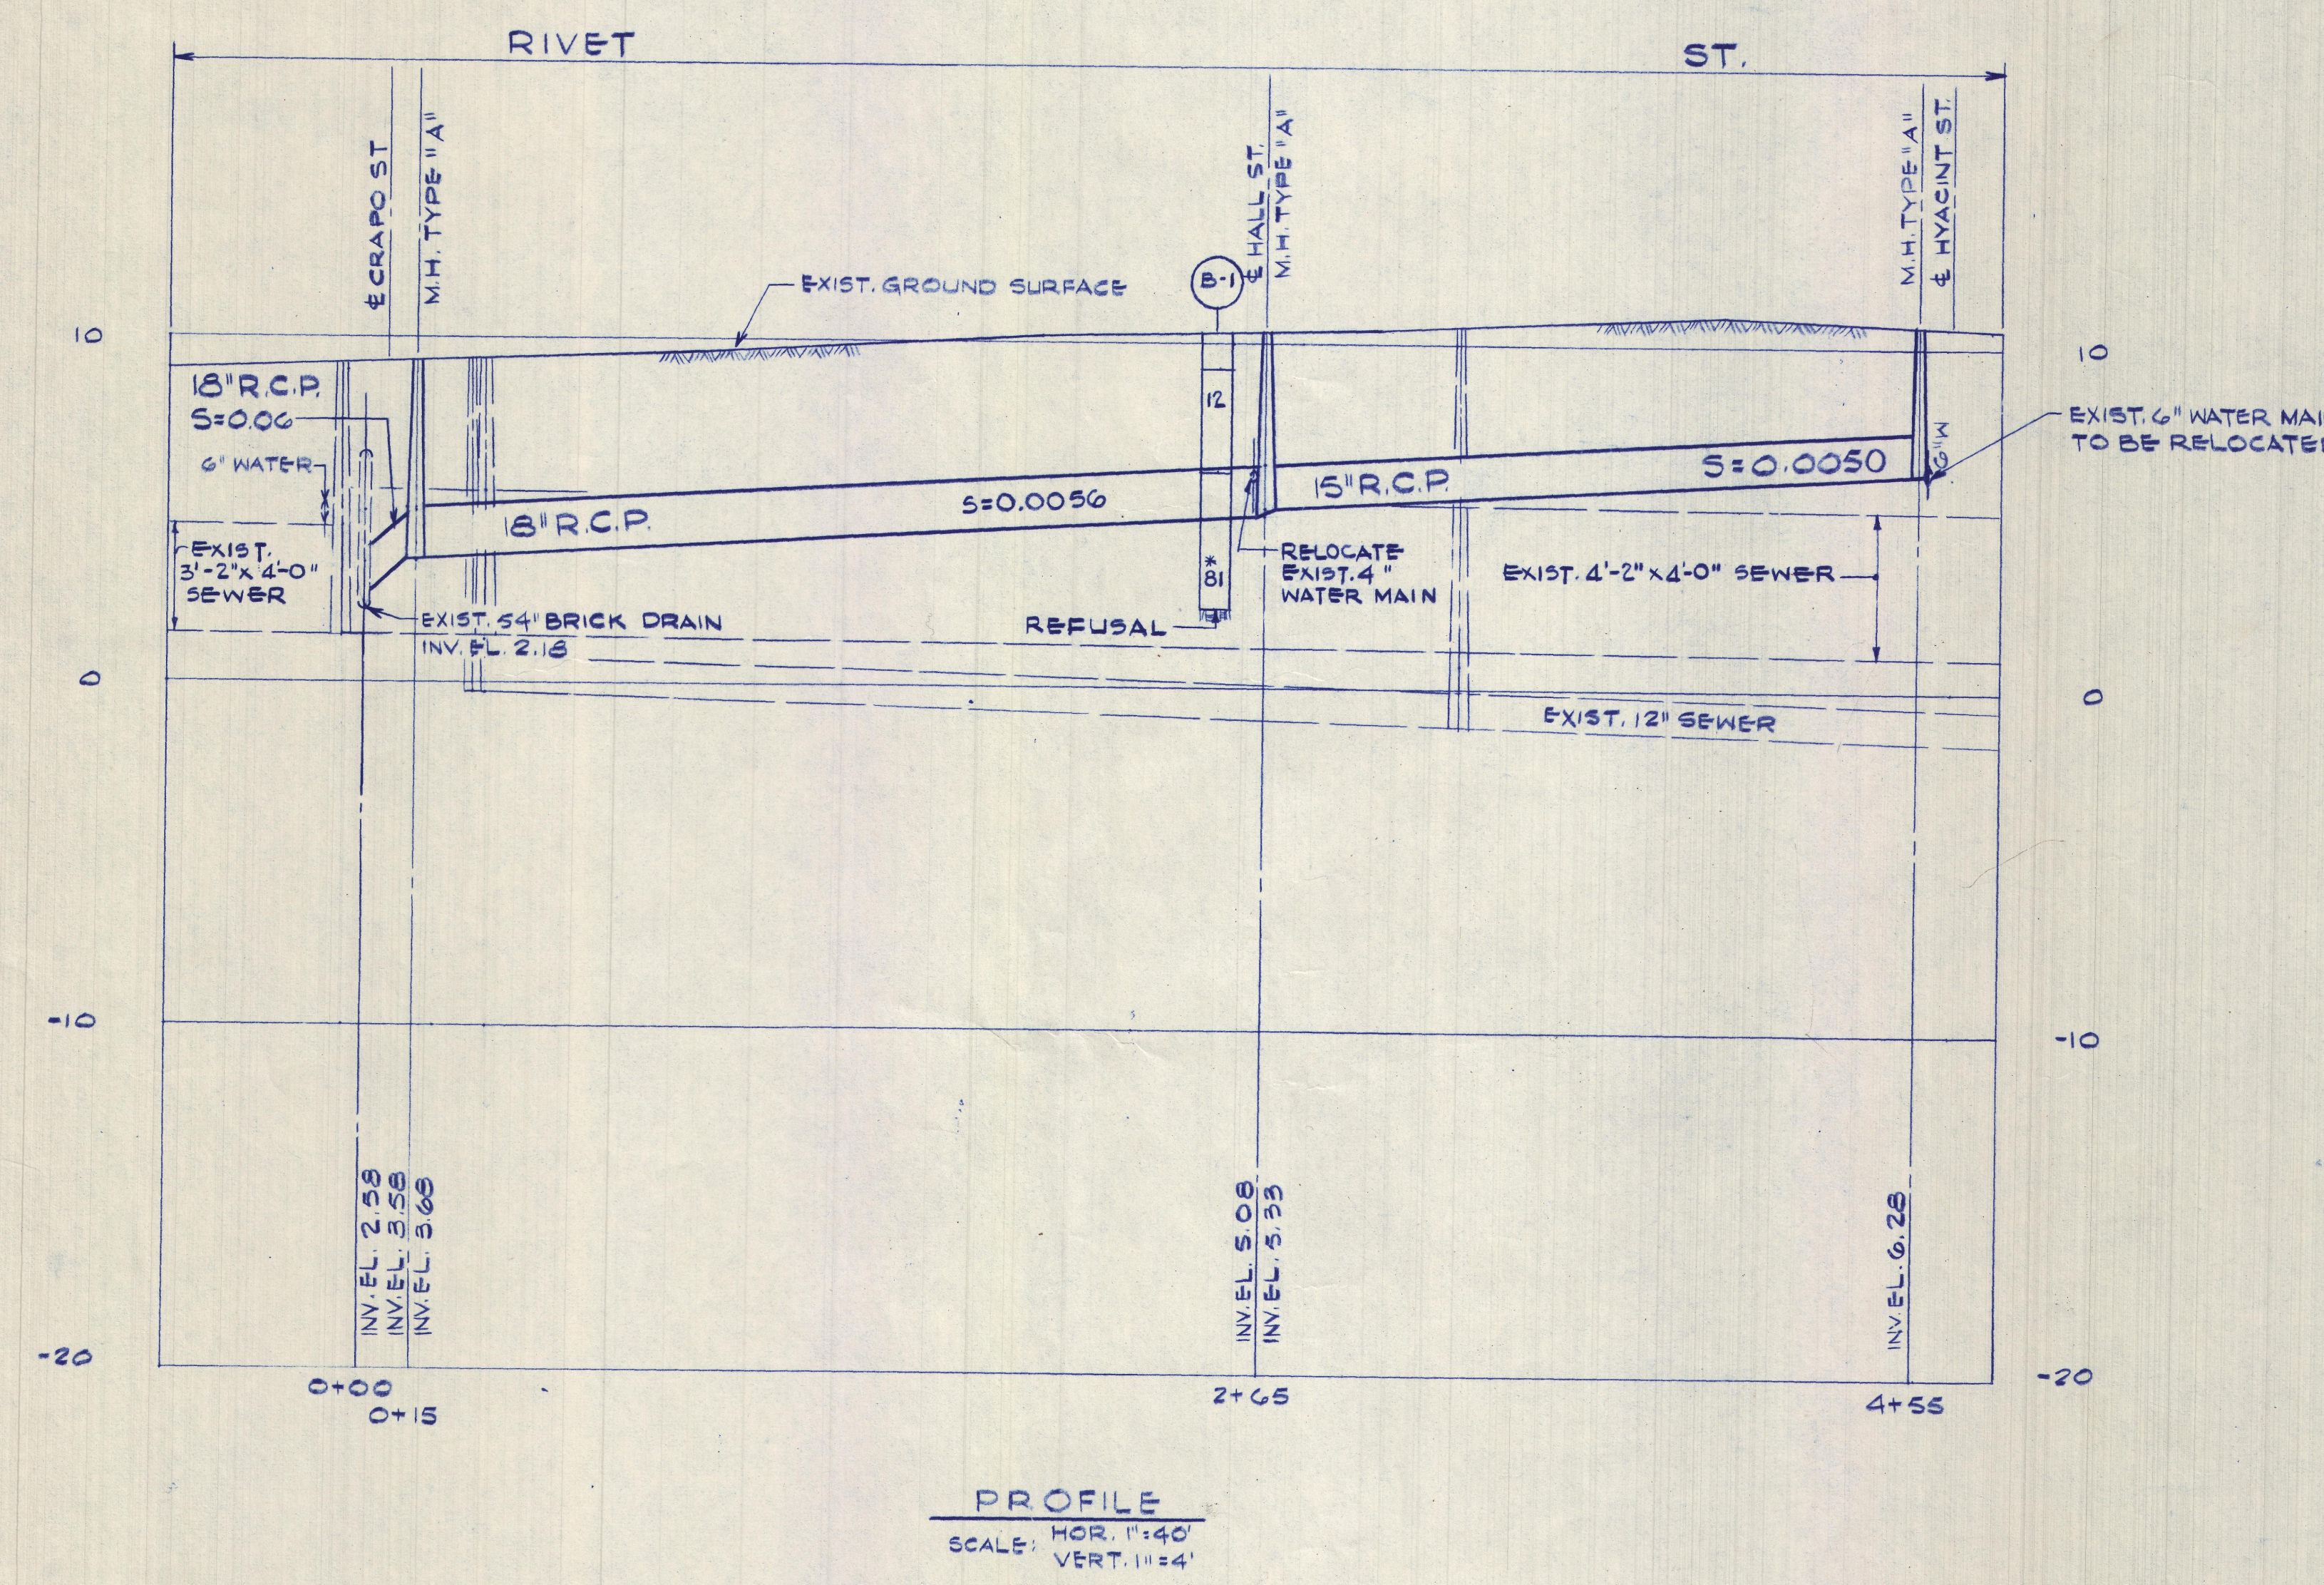
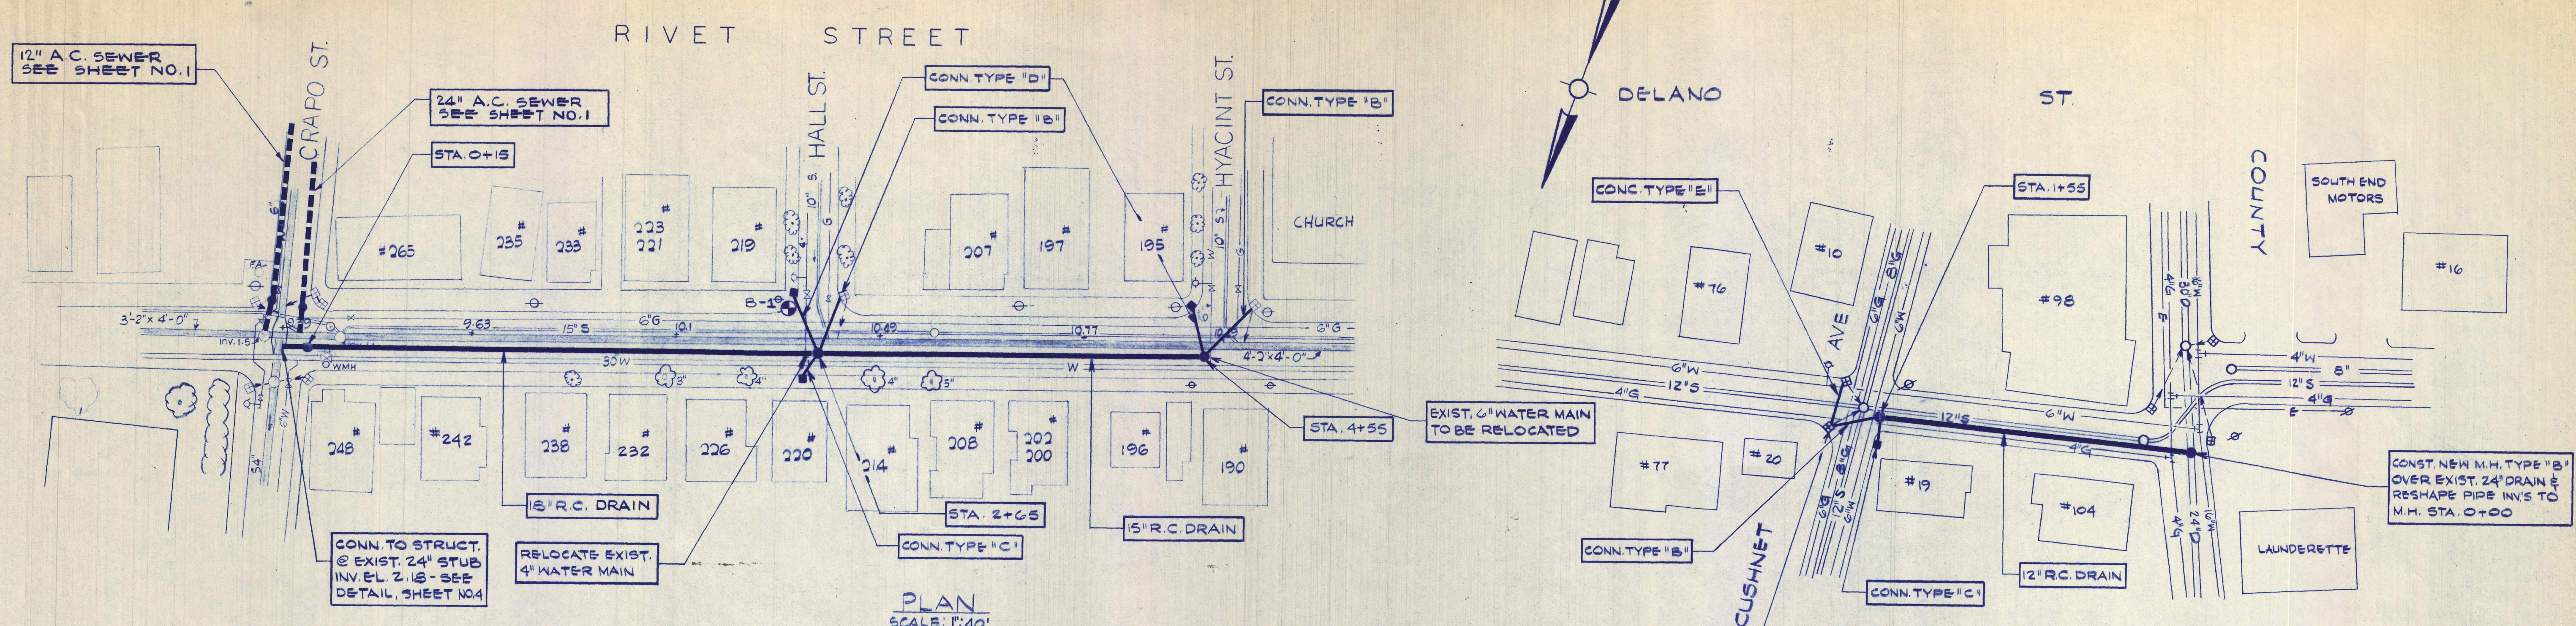


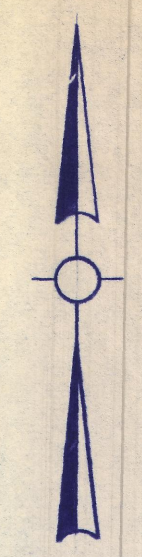

Approved by:	Date	Name
Electrical		
HWAC		
Project Engineer	12/78	F. Laguarda
Project Manager	12/78	K.T. Lopez

ANDREW T. JOHNSON CO., INC. 2074

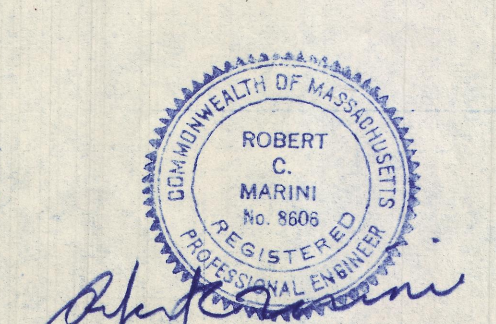

Date	Ch'k'd.	Revision
Designed by:	E.T.	
Drawn by:	K.H.	Date: AUG 1 1977
Checked by:	F.R./K.T.P.	
Approved by:	WFC	Scale: AS NOTED

CITY OF NEW BEDFORD, MASSACHUSETTS
DEPARTMENT OF PUBLIC WORKS
DRAINAGE WORKS IMPROVEMENTS
COVE AREA SEPARATION - CONTRACT NO. 5

RIVET STREET
DELANO STREET

CAMP DRESSER & MCKEE Inc.
Consulting Engineers
Boston, Mass.

SHEET NO.
12
309-28066