136 (A-1)

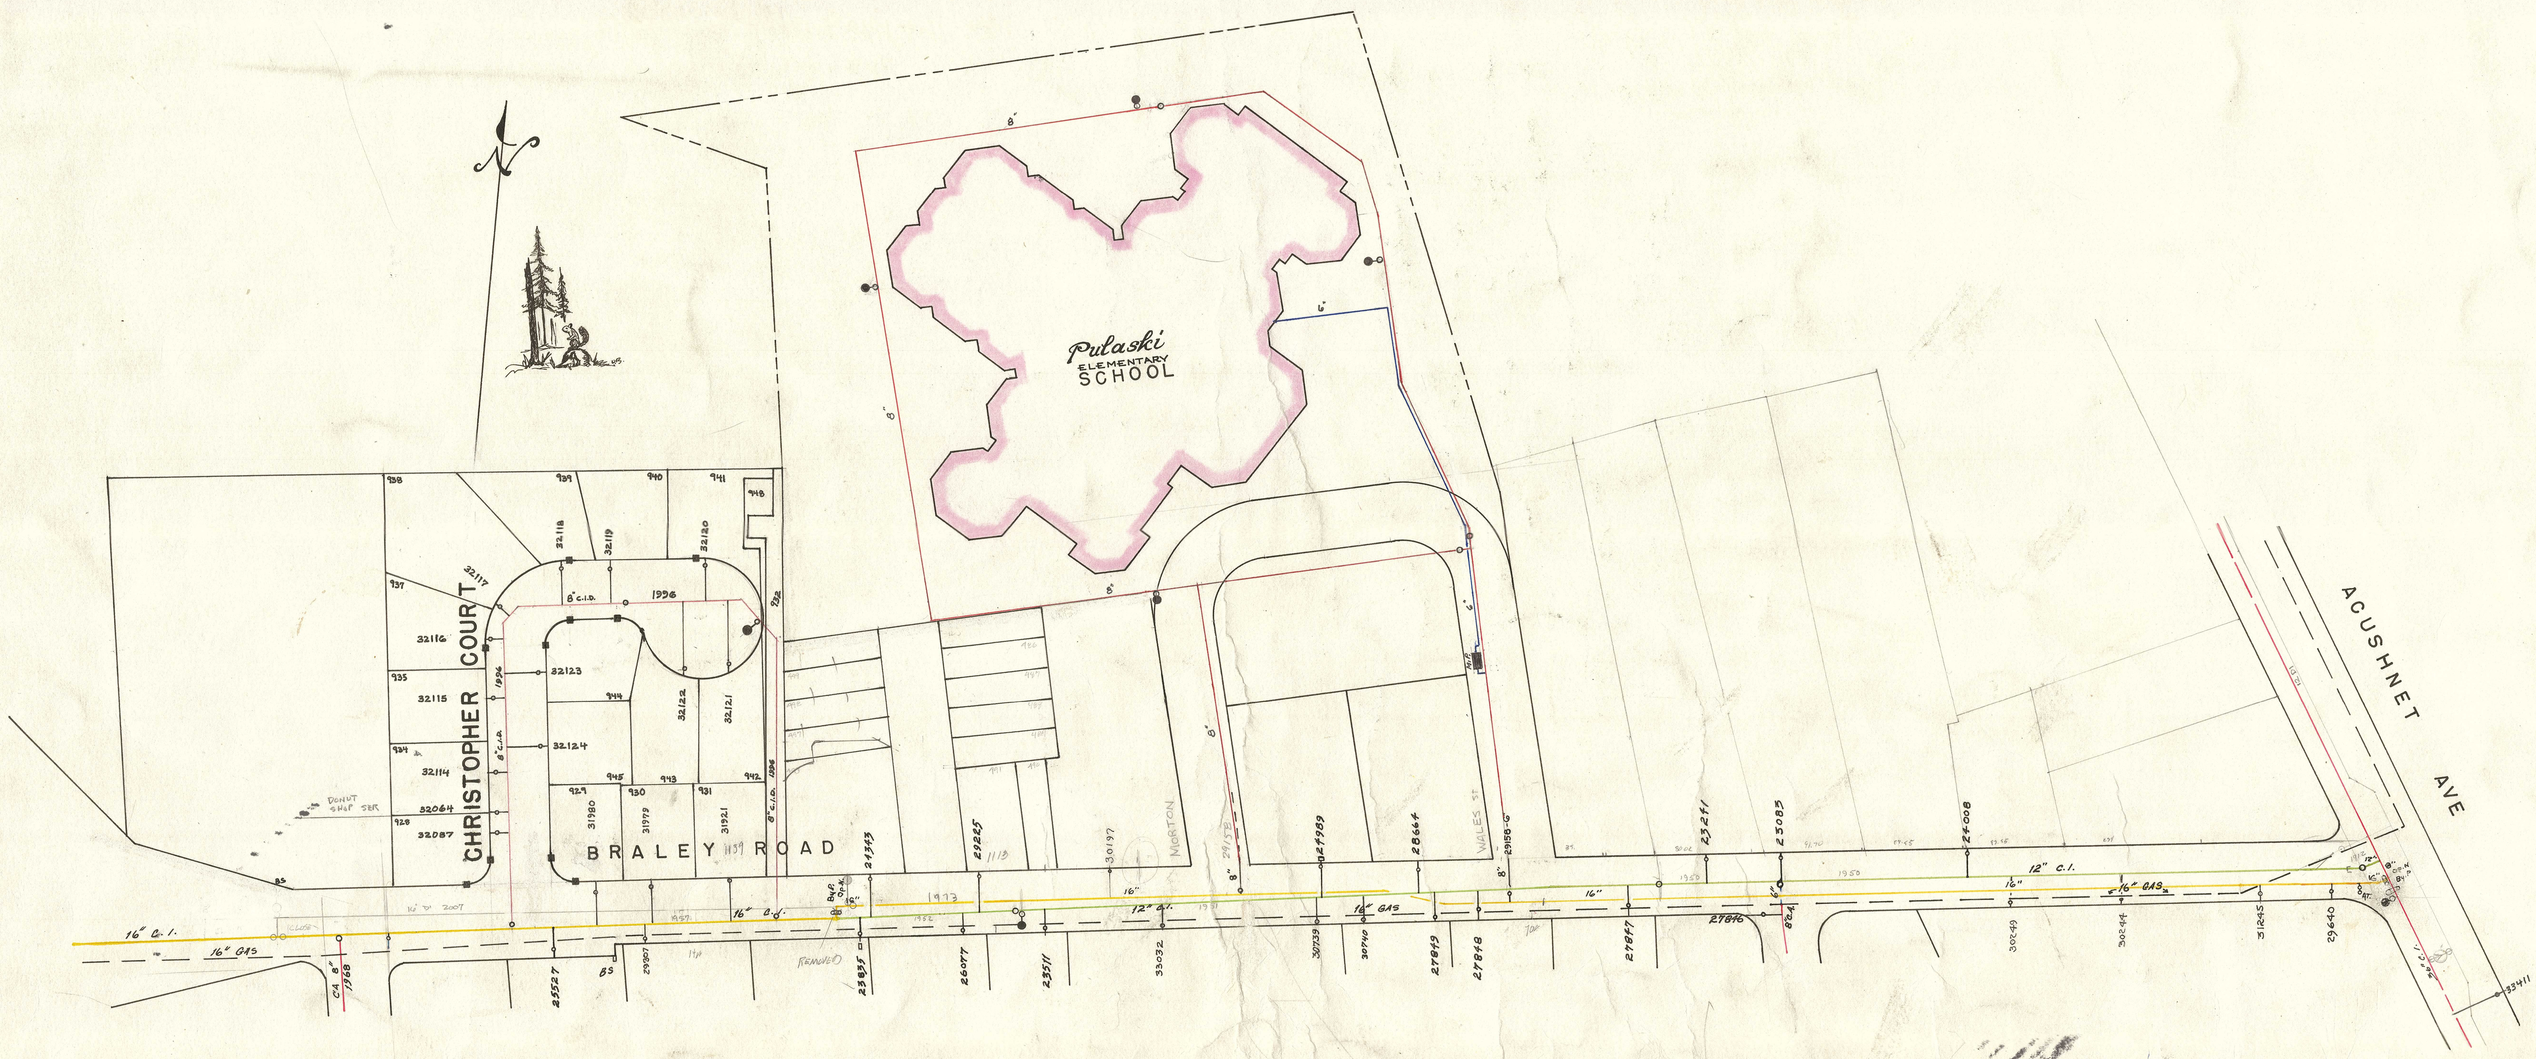
Pulaski
ELEMENTARY
SCHOOL
CHRISTOPHER COURT
BRALEY ROAD
ACUSHNET AVE
MORTON
WILES ST
16" C.I.
16" GAS
12" C.I.
16" C.I.

136(A-1)