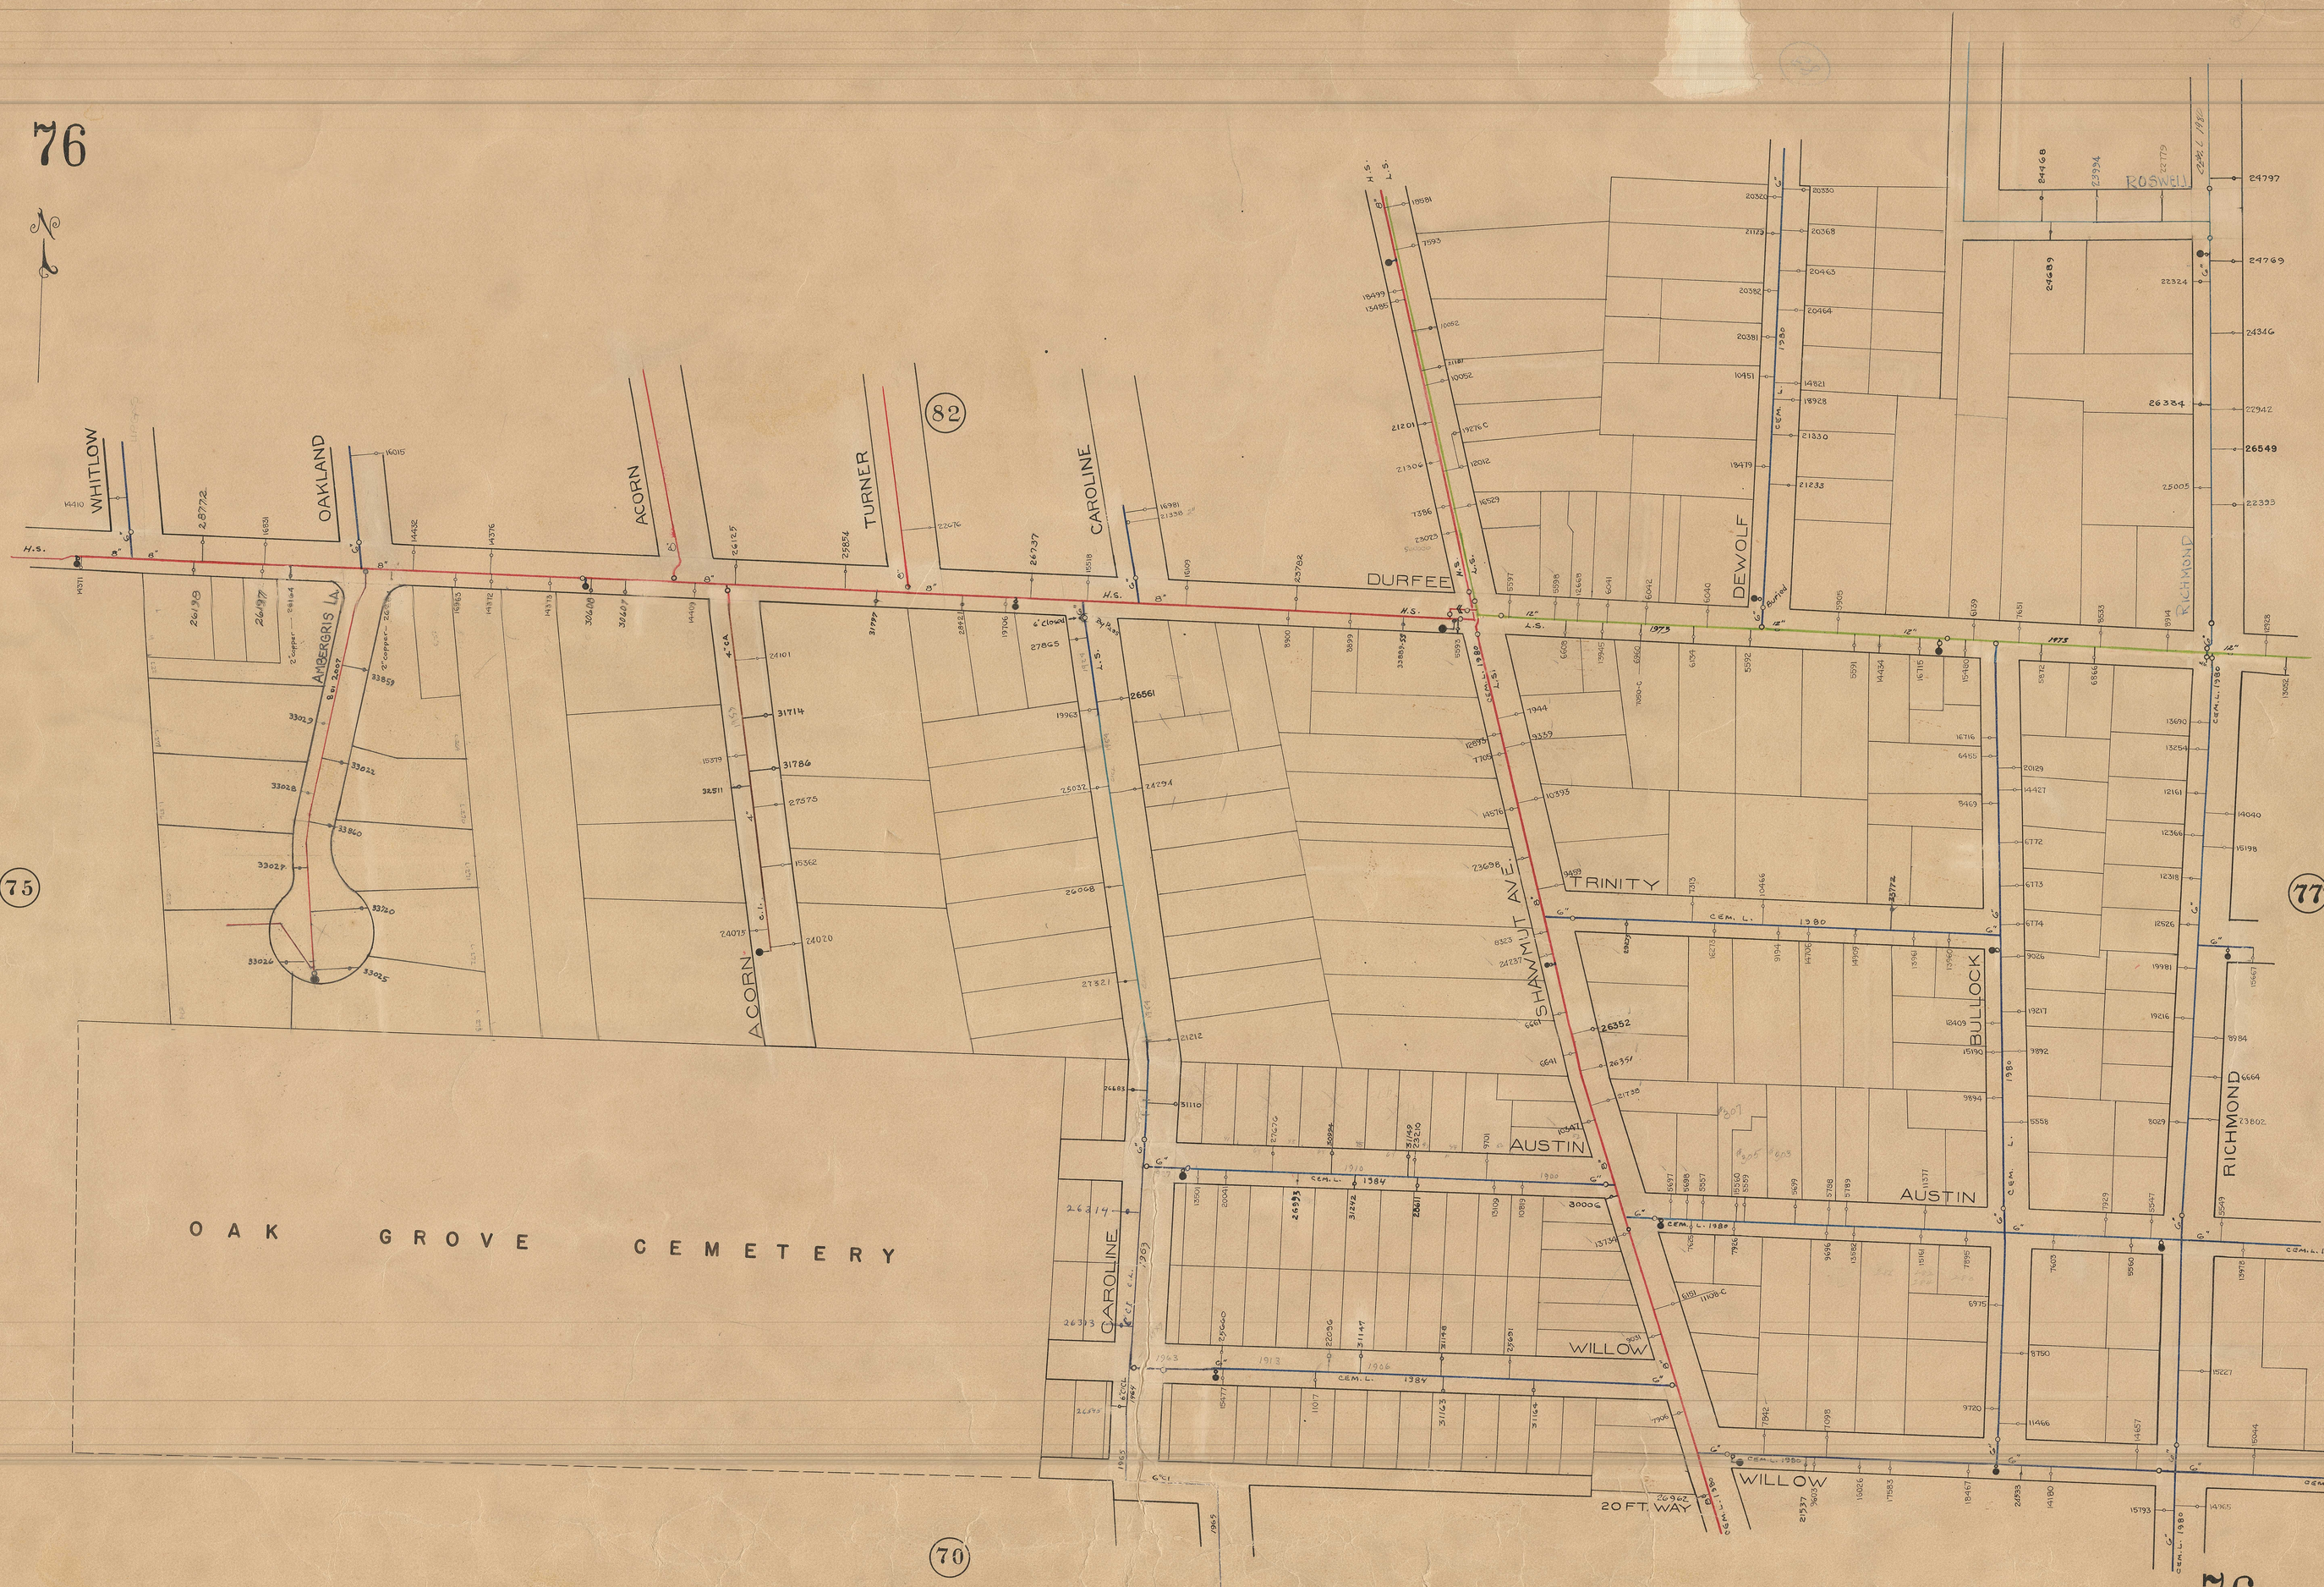
WHITLOW
OAKLAND
ACORN
TURNER
CAROLINE
DURFEE
DEWOLF
ROSWELL
RICHMOND
AMBERGRIS LA.
TRINITY
SHAWMUT AVE
BULLOCK
AUSTIN
WILLOW
20 FT. WAY
OAK GROVE CEMETERY
75
76
77
70
82