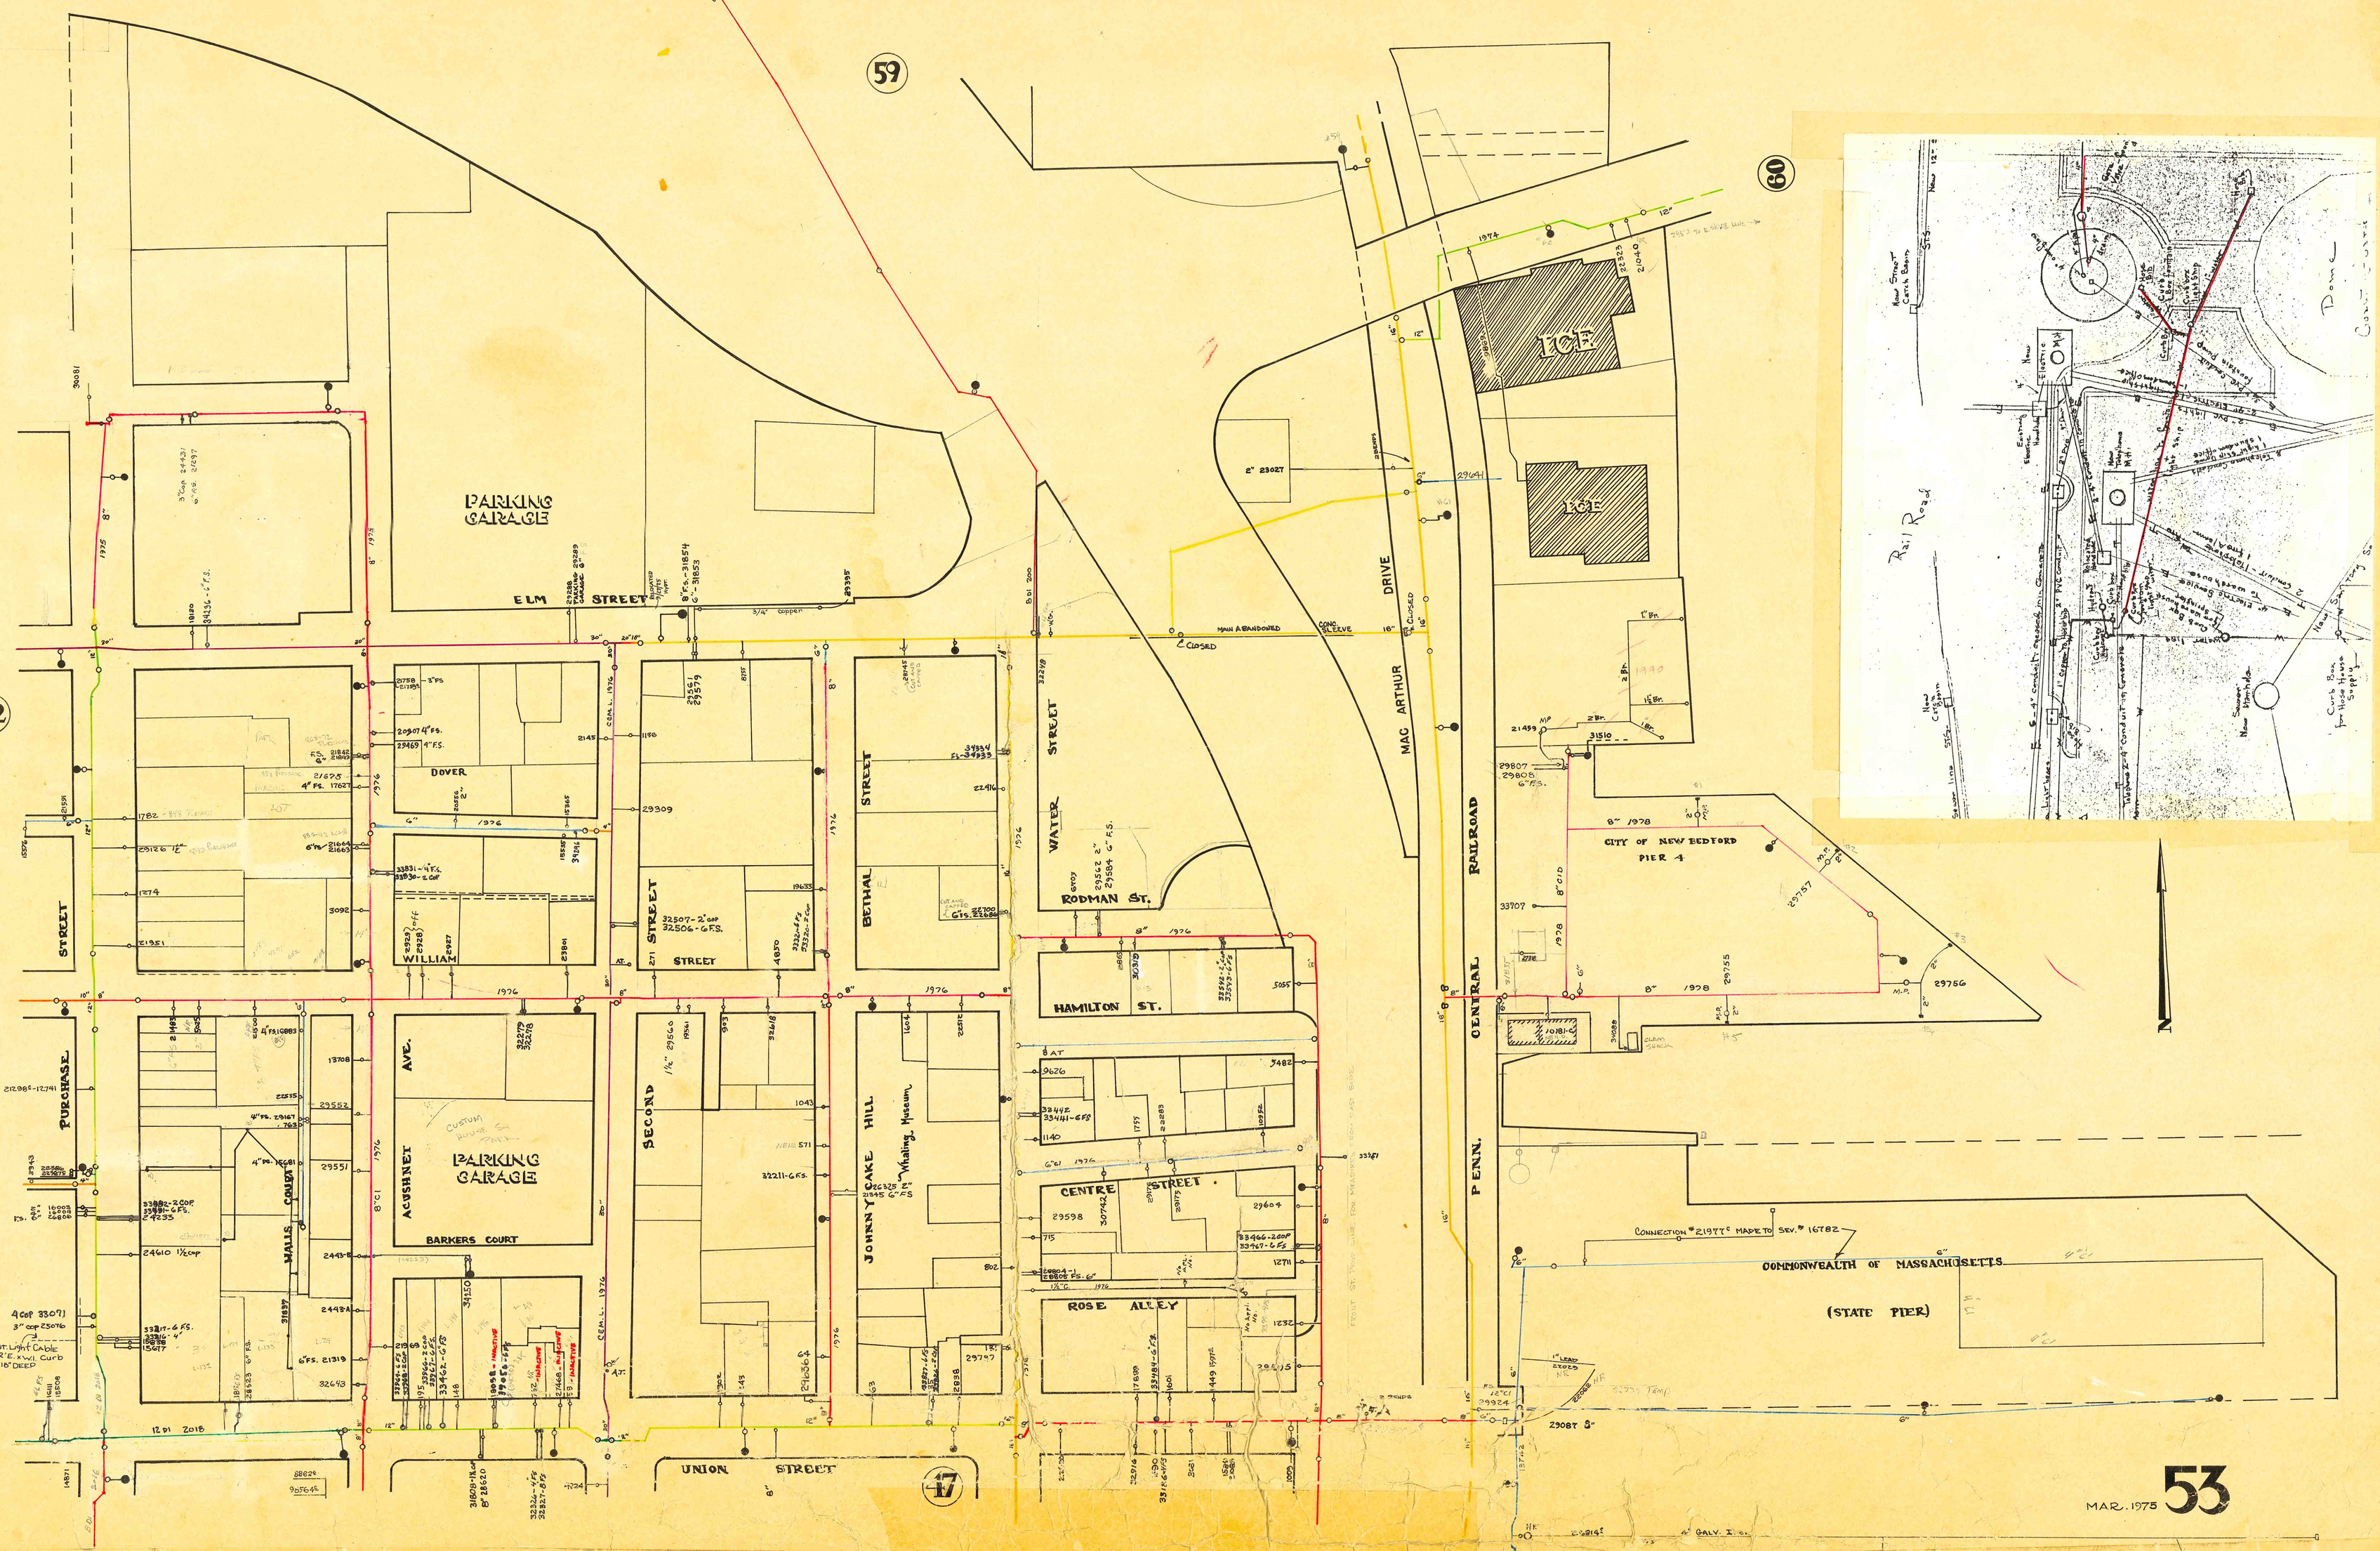
PARKING GARAGE
ELM STREET
DOVER
WILLIAM
STREET
PURCHASE
ACUSHNET AVE.
PARKING GARAGE
BARKERS COURT
HALLS COURT
SECOND
JOHNNY CAKE HILL
Whaling Museum
BETHAL
WATER STREET
RODMAN ST.
HAMILTON ST.
CENTRE STREET
ROSE ALLEY
UNION STREET
MAC ARTHUR DRIVE
PENN. CENTRAL RAILROAD
ICE
CITY OF NEW BEDFORD
PIER 4
COMMONWEALTH OF MASSACHUSETTS
(STATE PIER)
CONNECTION #21977 MADE TO SEW. # 16782
59
60
52
17

MAR. 1975 53